


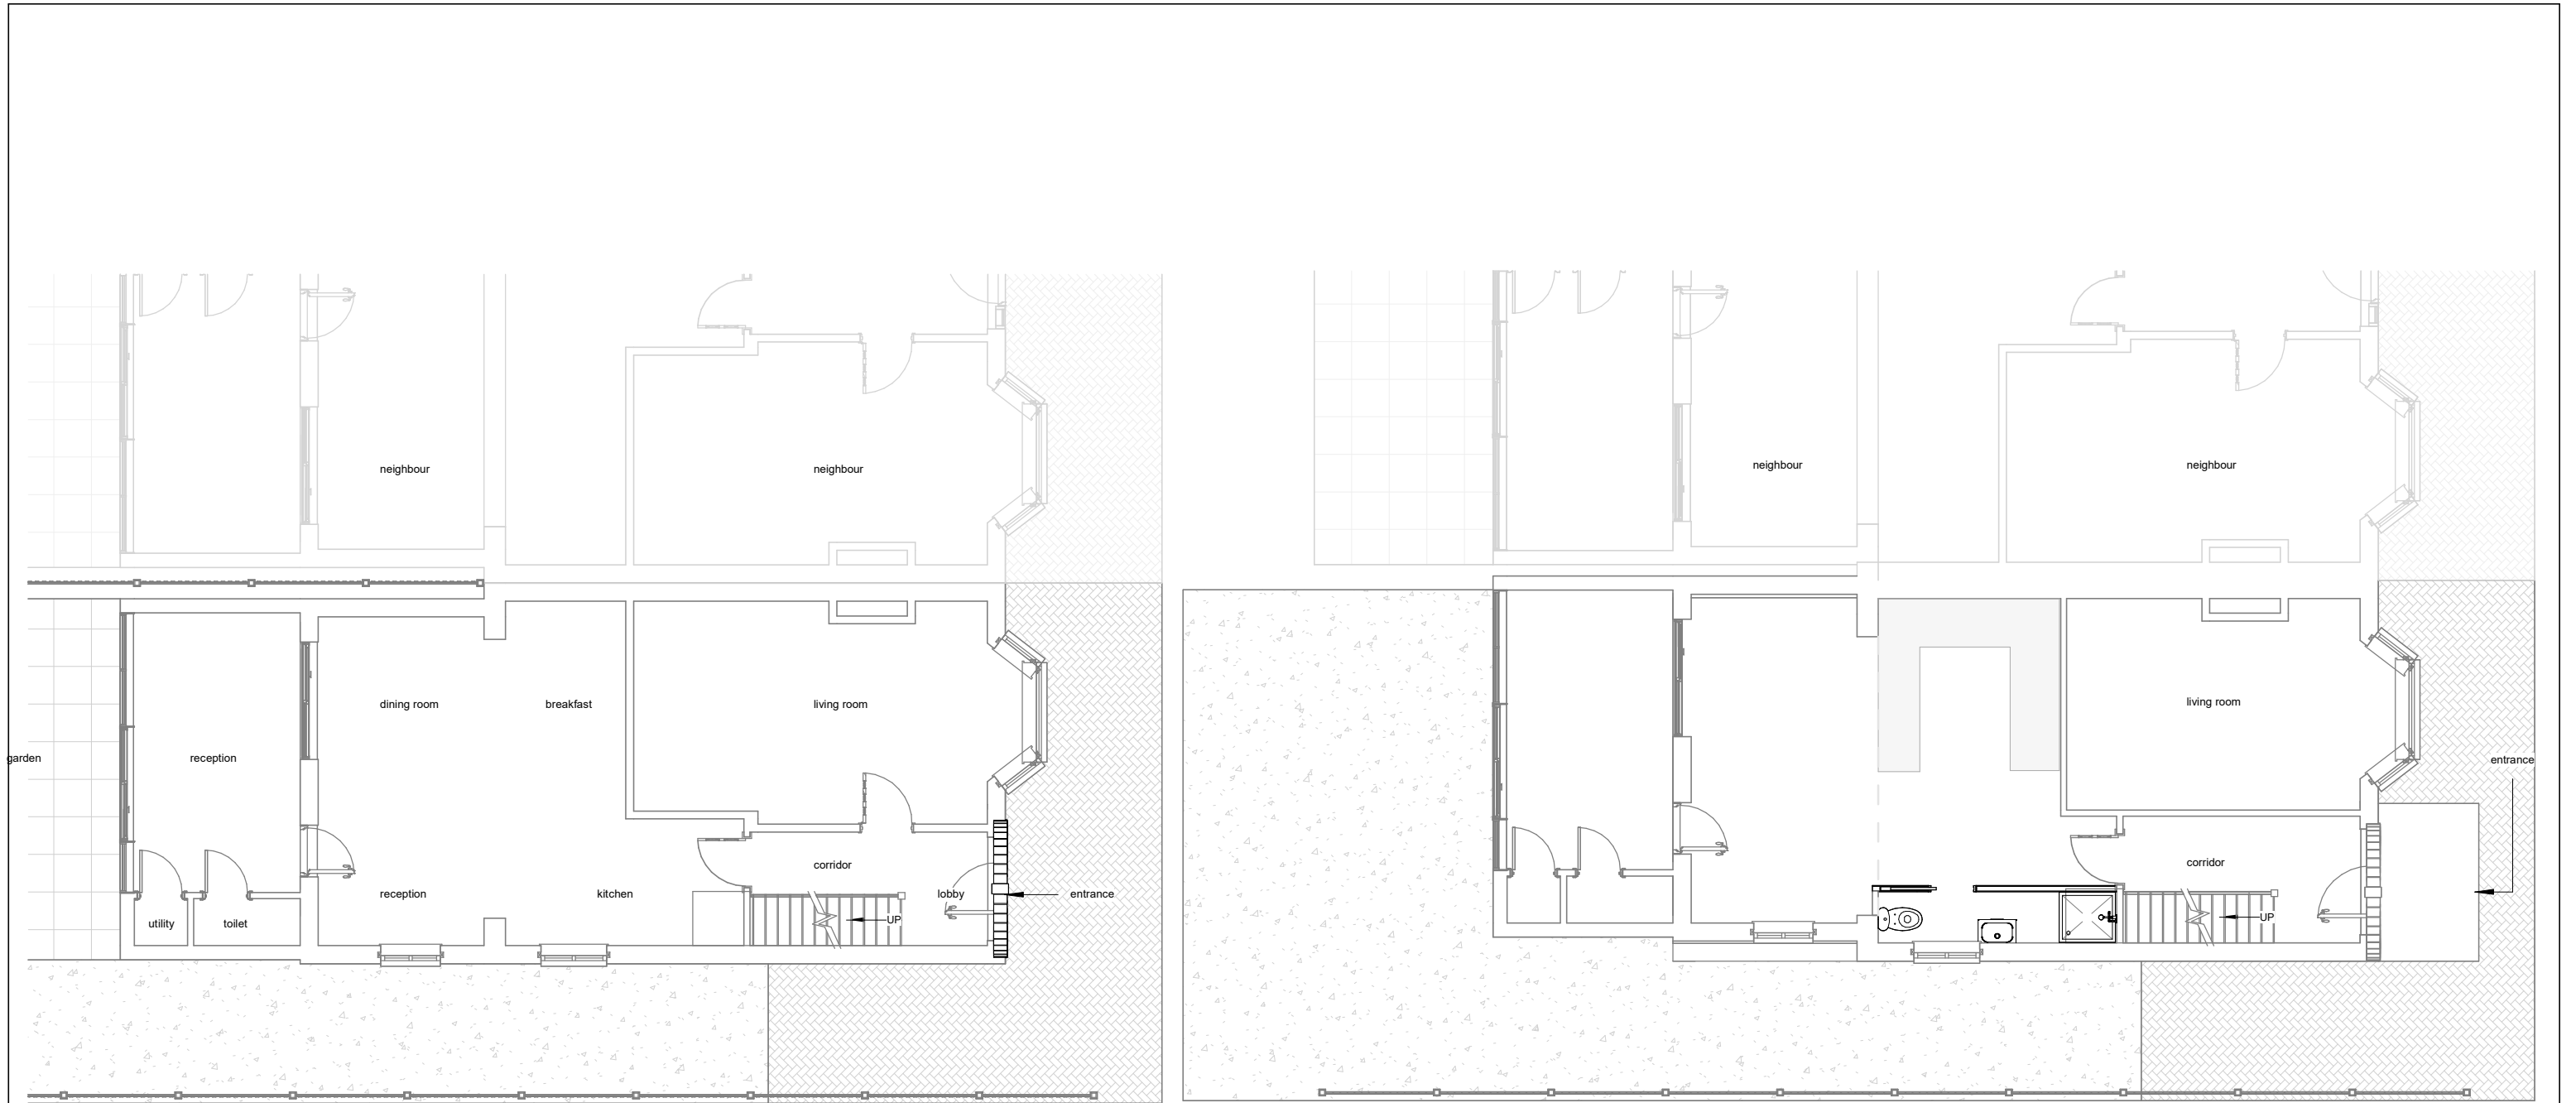

Existing Ground Floor

Proposed Ground Floor



parkers

executive

design

1:500

1:200

1:100

1:50

50

20

10

5

All measurement to be checked on site prior to any commenment

Parkers Design Limited - The Studio @ 90, PO9 2PR

www.pexd.co.uk - info@parkersdesign.com - 07776 008822

PROJECT

136 Fair Oak Road
SO50 8LP

SHEET

Ground Floor

CLIENT

Owner

Date

Issue Date

Scale (@ A3)

1 : 100

Drawn by

SW

Checked by

SR

DRAWING NUMBER

P 1

REV