


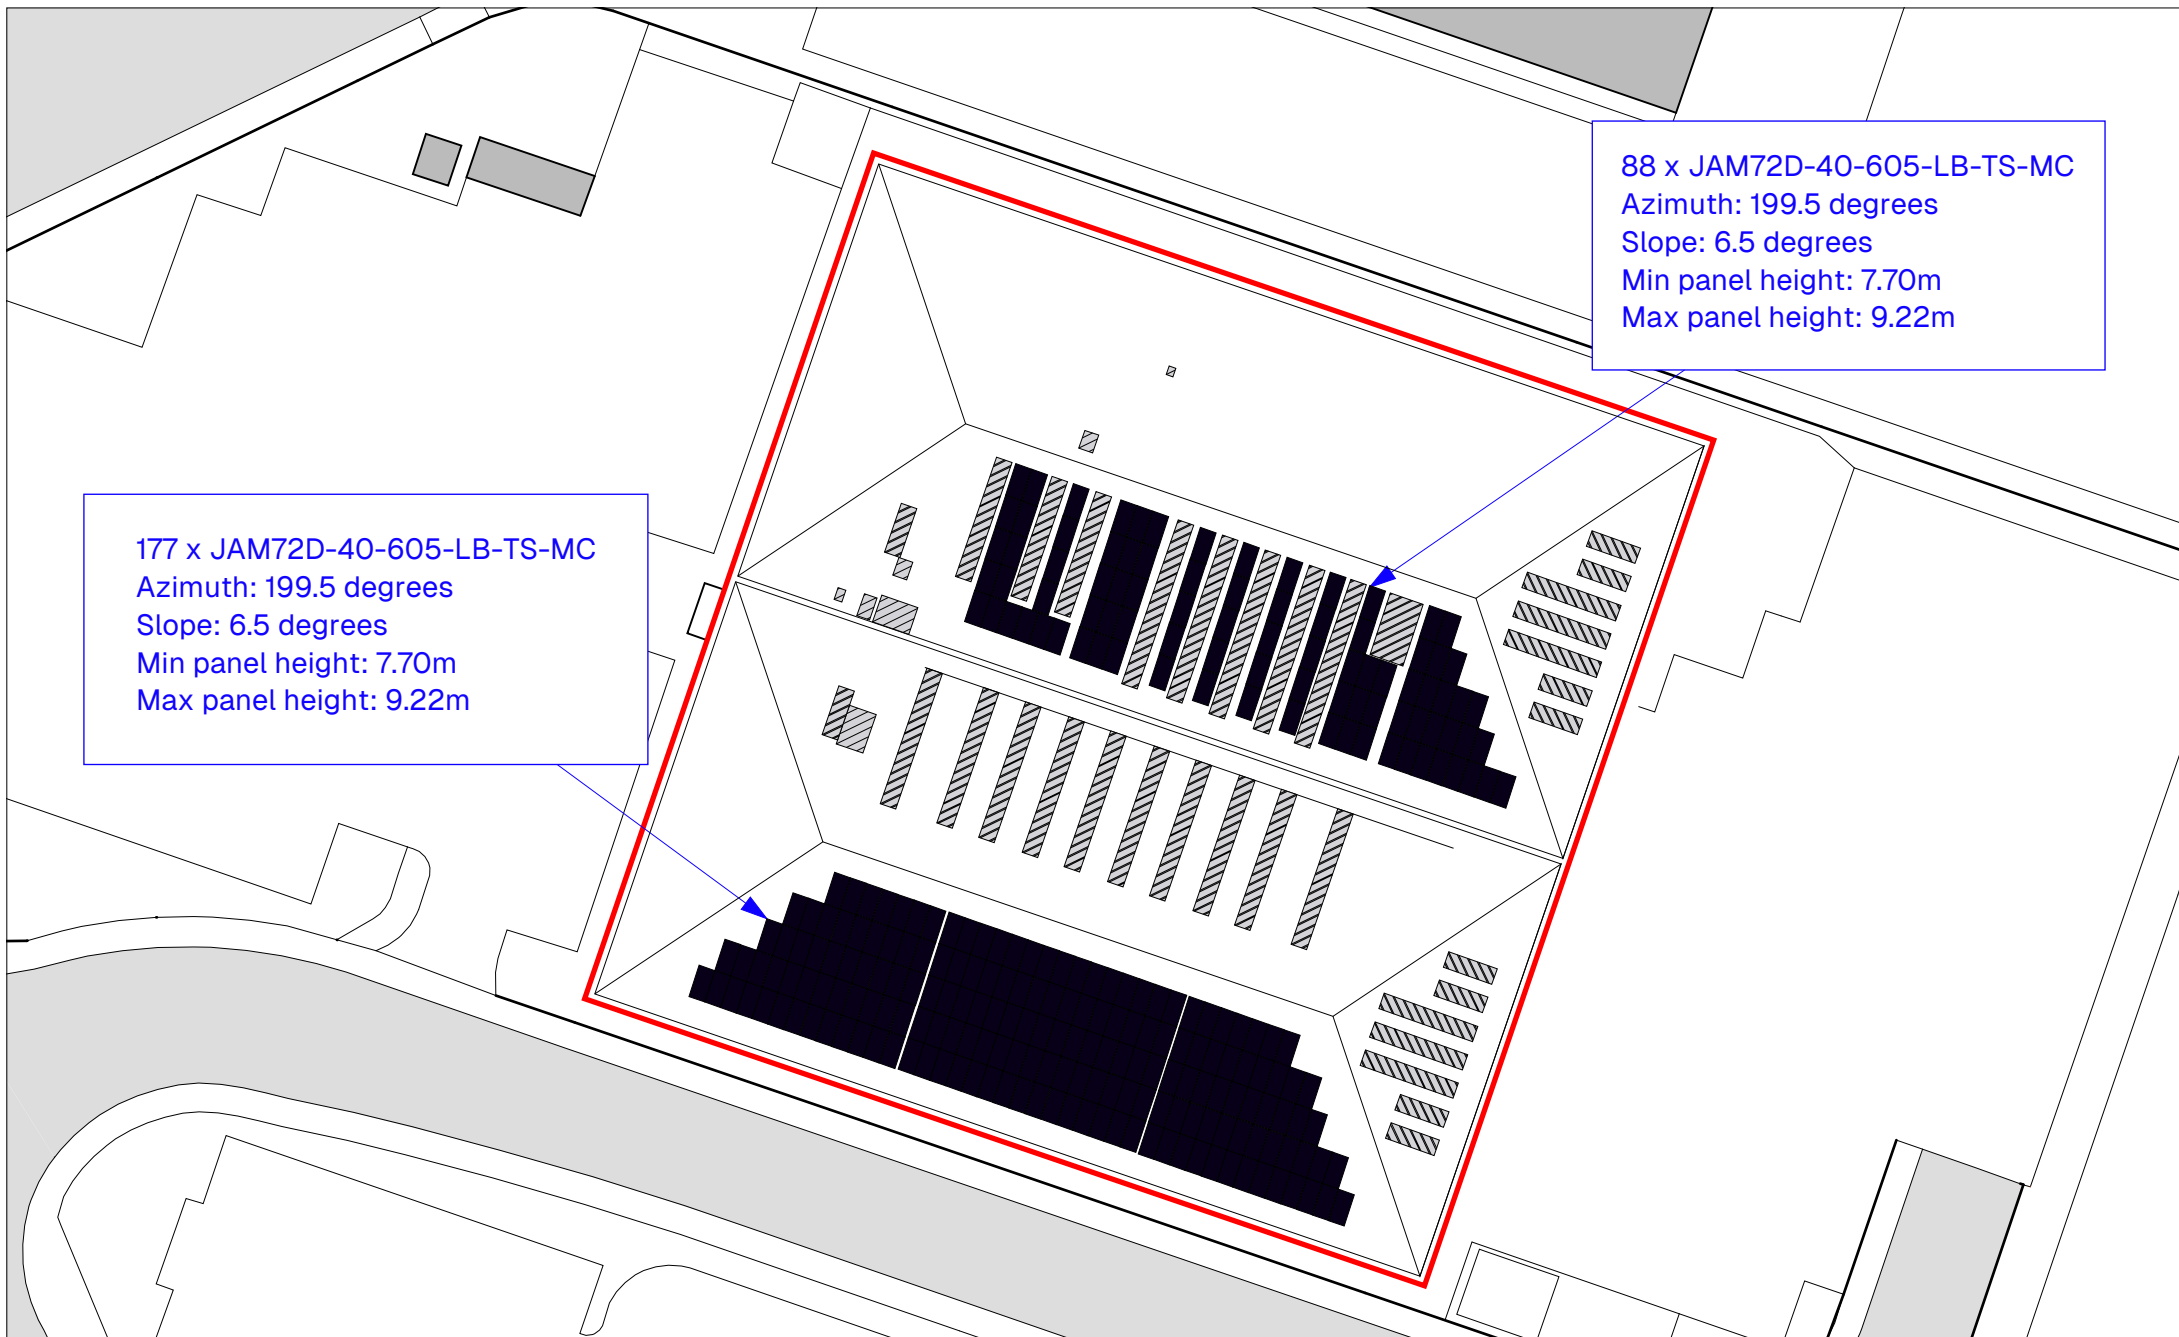

Client

HIOWAA

Drawing Name

Proposed Solar PV layout

Drawing No

5560-JB-BP_001B

Drawn by

JBV

Date

10/02/2026

Scale

Not to scale

Project Reference

ABS_27_5560

Absolar Solutions Limited
Engineering Centre, Southampton Science Park,
Southampton, SO16 7PT
survey@absolar.co.uk
02382 680 106