

General Notes



Scale from this drawing for planning purposes only.

Contractors are to check all dimensions on site prior to any construction work beginning.

This drawing, and all others associated with it, remain the property of Hampshire Living and are not to be reproduced or amended without the written consent of Hampshire Living.

Unauthorised use for any purpose is prohibited.

All work undertaken in collaboration with this drawing is to be undertaken to conform to current building regulations and all current building legislation, if divergences from statutory requirements are shown on the drawings then these should be reported to Hampshire Living immediately.

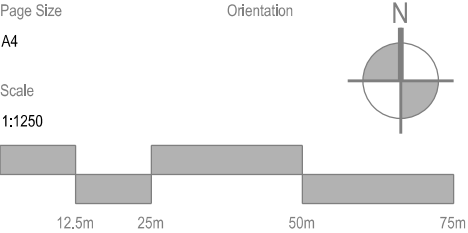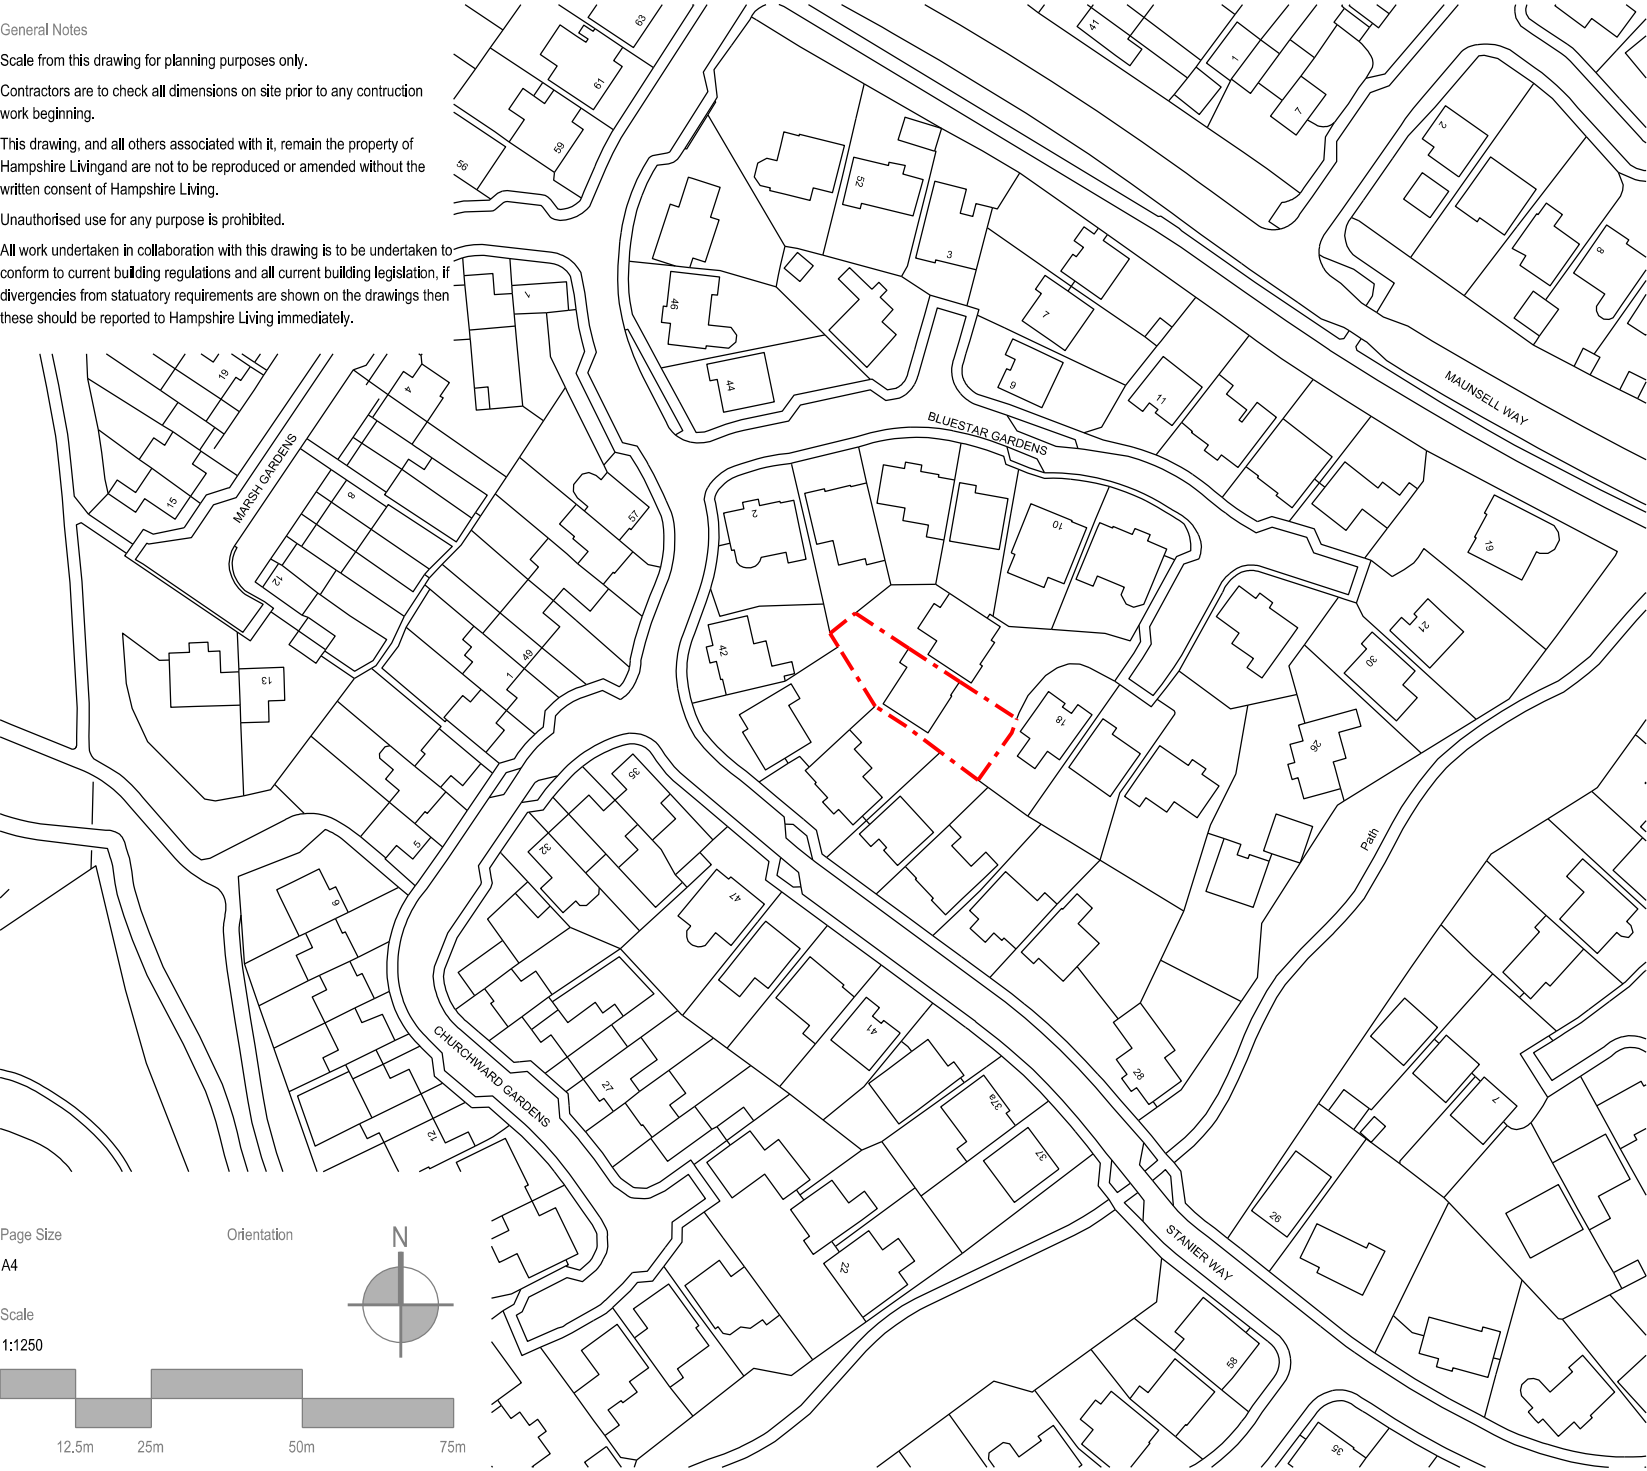

HAMPSHIRE LIVING
GROUP

Rev	Date	Description
Project Address		Client
16 Bluestar Gardens, Hedge End, Southampton, SO30 2UZ		Sue & Steve Roman
		Local Authority
		Eastleigh Borough Council
Project Status		Drawing Description
Planning		Site Location Plan
Project No.		Drawing No.
222		MS - 000
Date		Revision
16/03/2026		-