

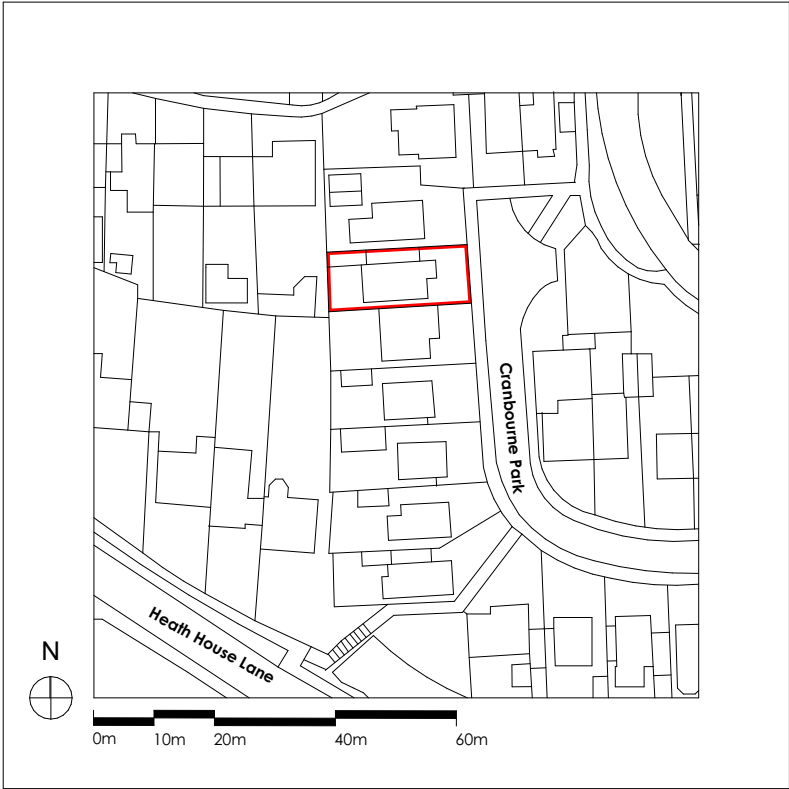


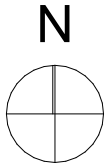

Project
Small Front Extension

Project Address
219 Cranbourne Park
Hedge End SO30 0PA

Client
Rob Manns

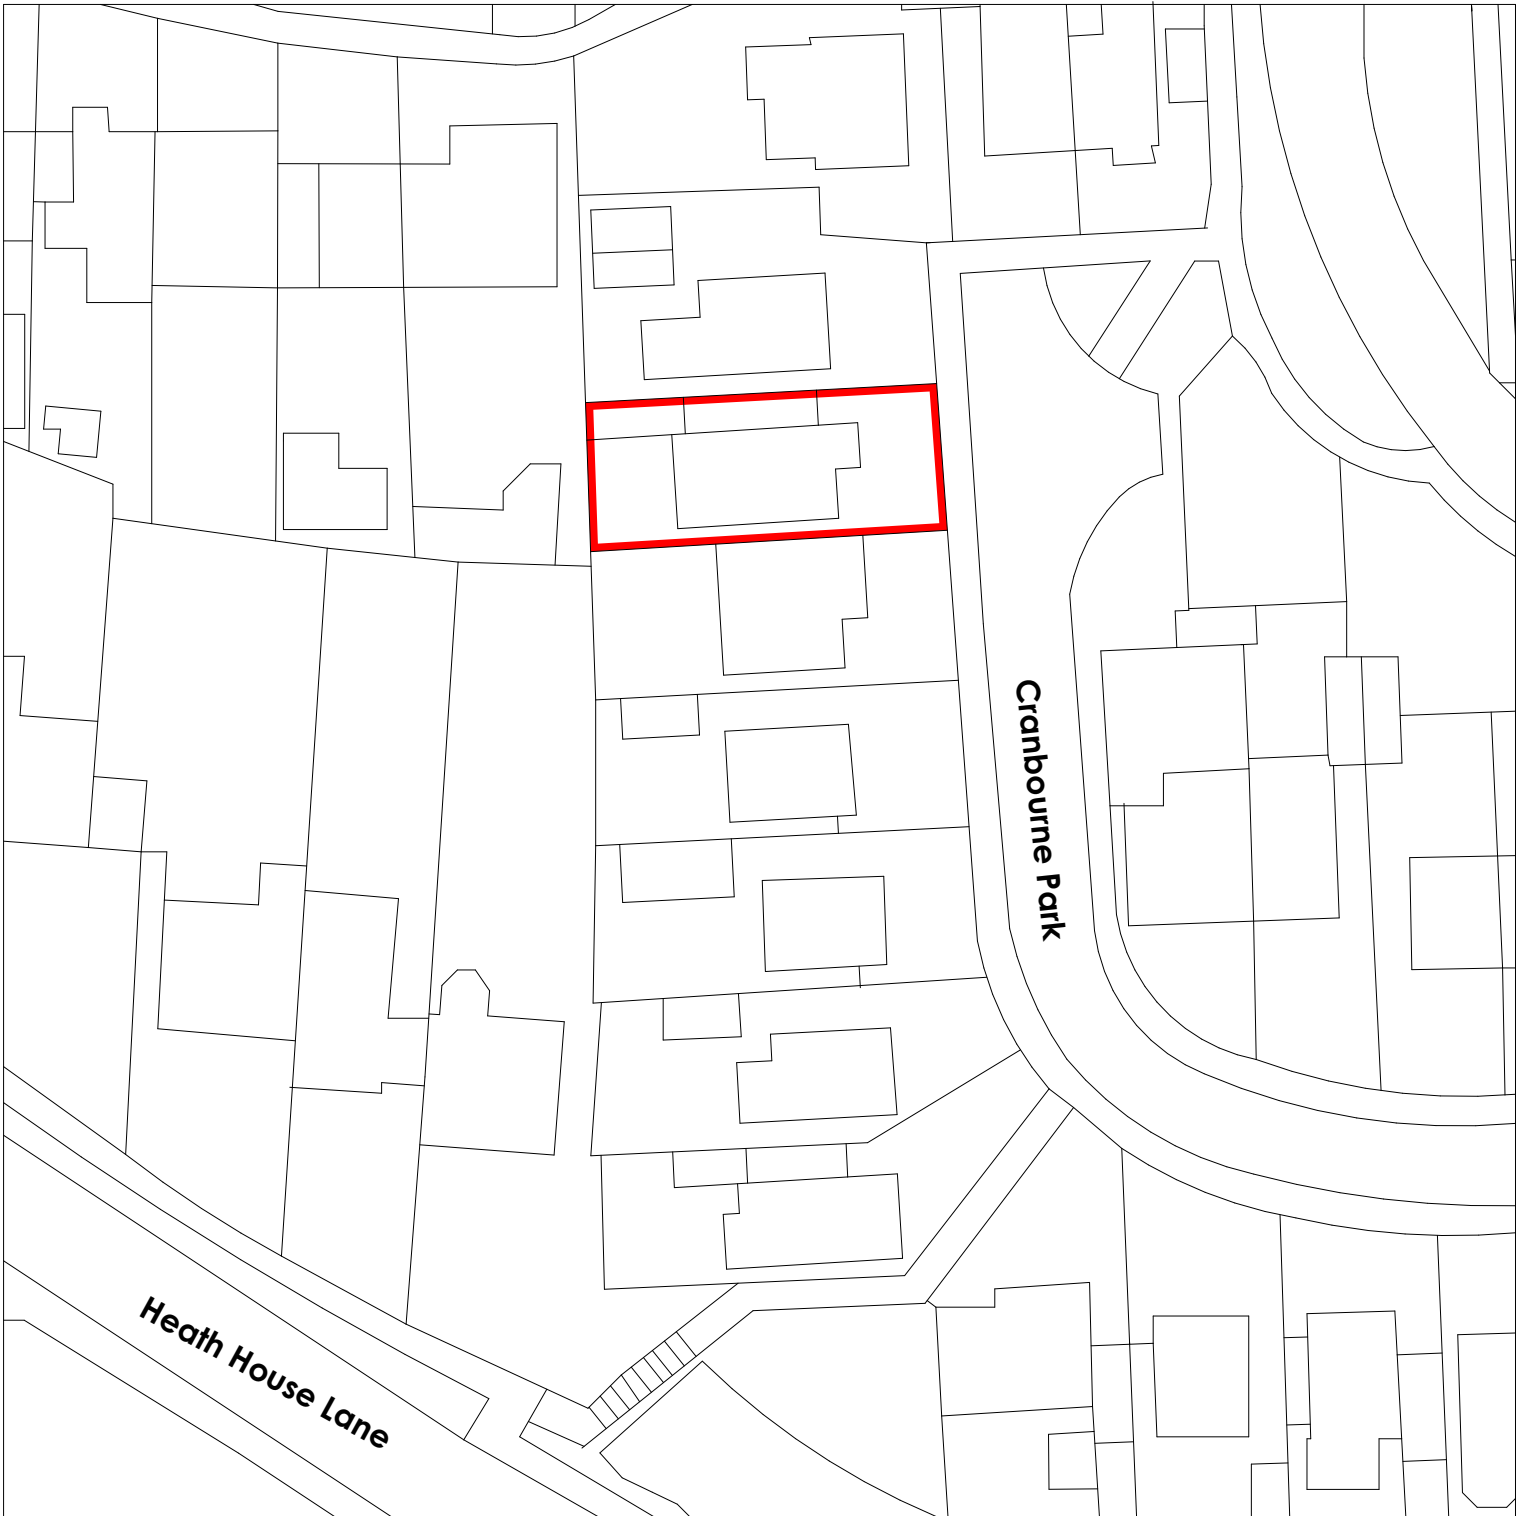

Architecture
07729564872

Drawing Number	P001	Page Size	A3
Scale	1:50	Drawn By	LR