




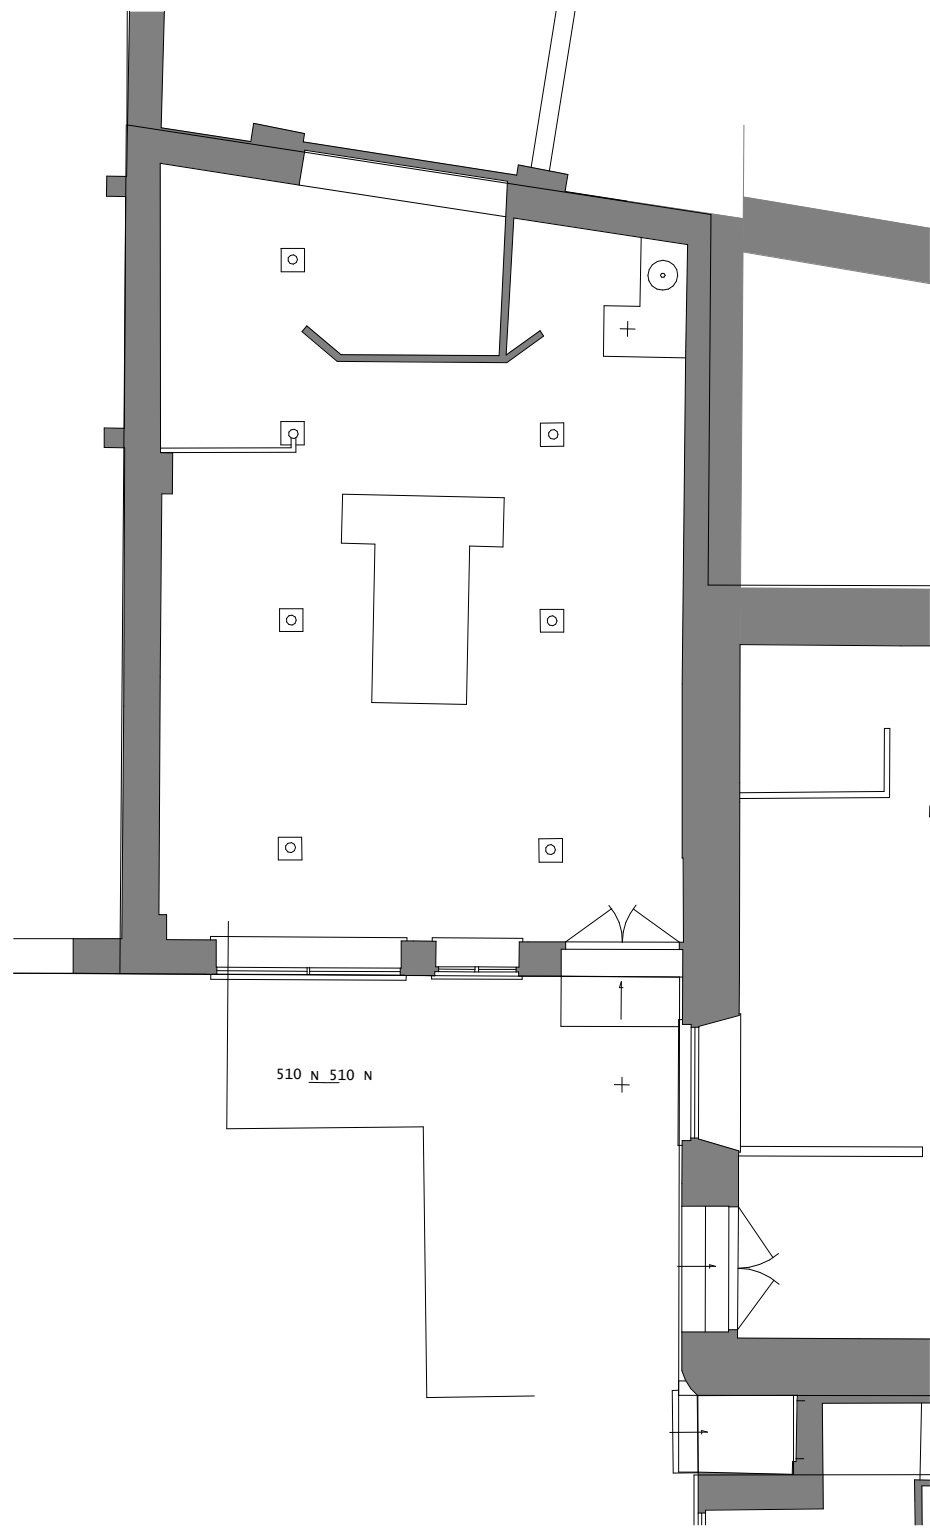


Level 0 Ground Floor
1 : 100

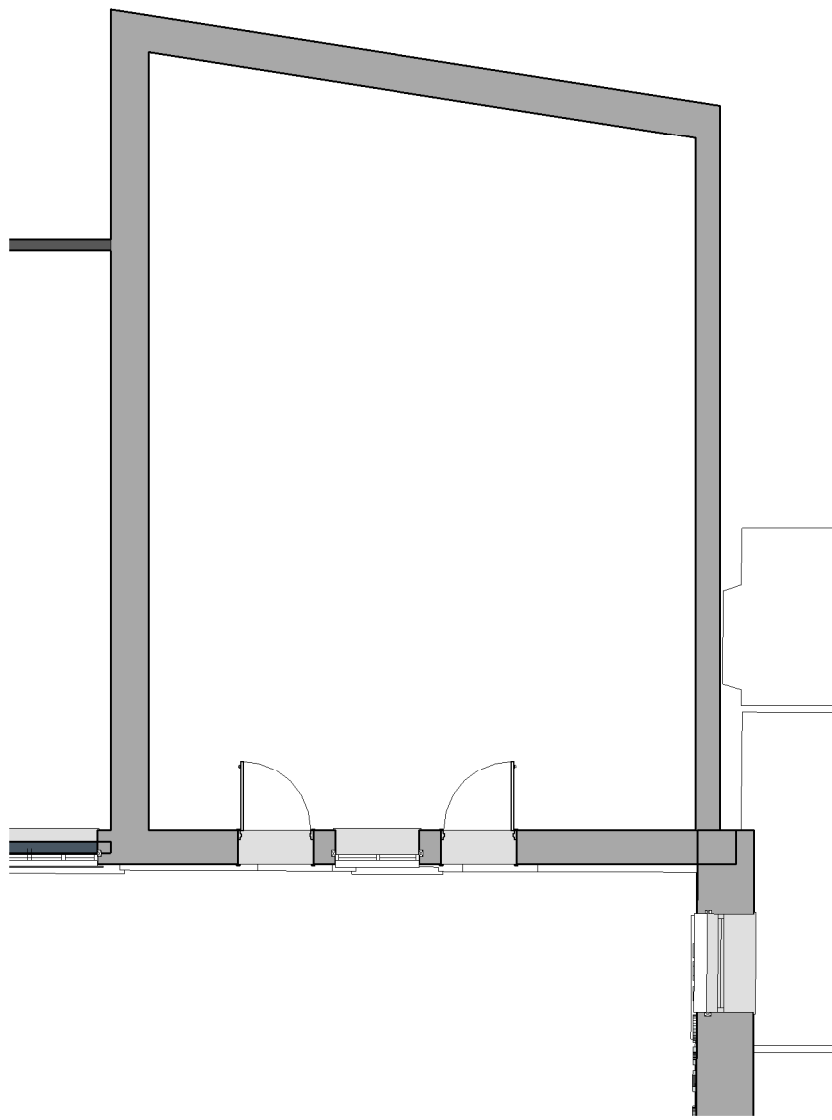


Level 1 First Floor
1 : 100

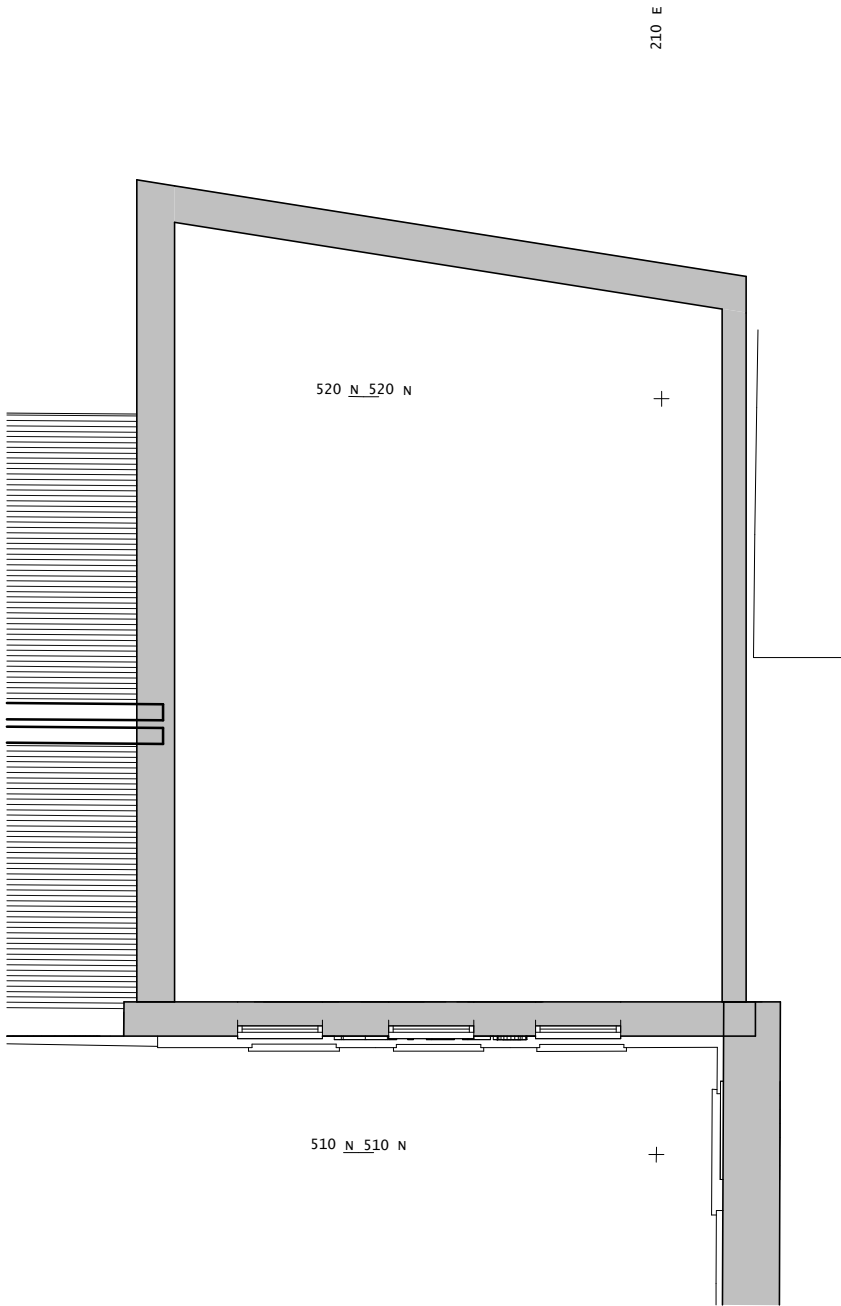

Level 2 Second Floor
1 : 100

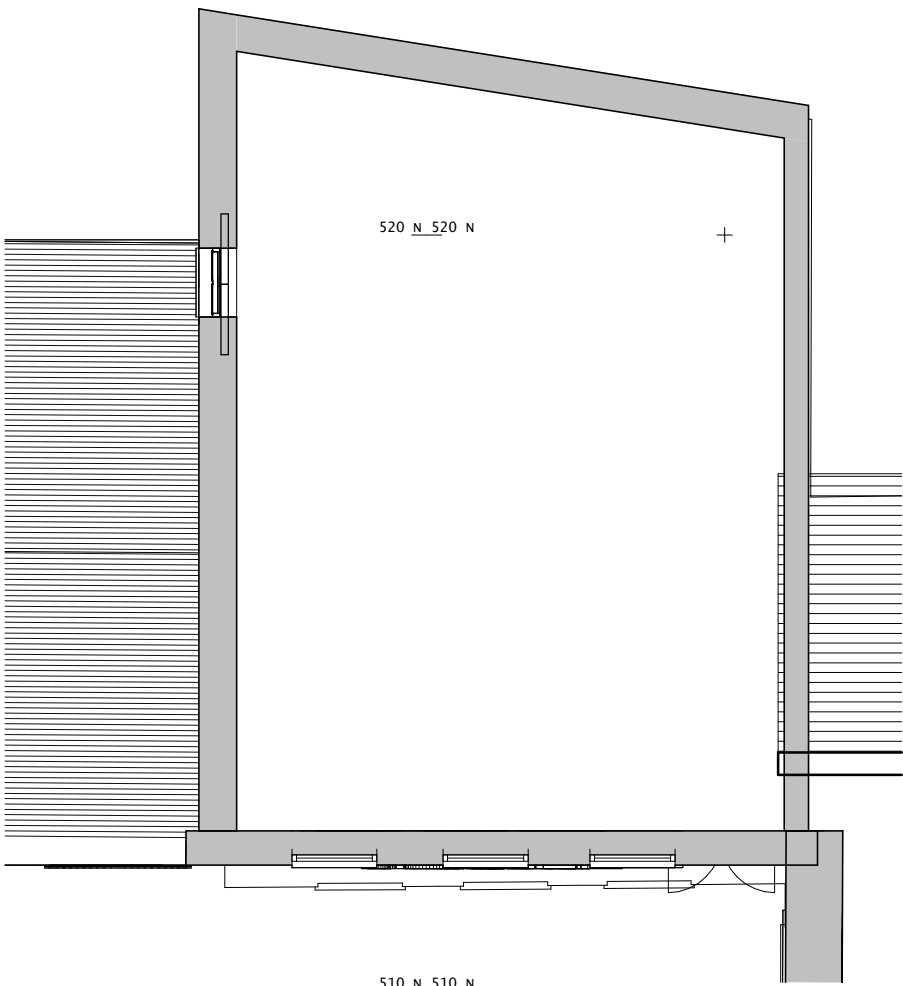

Level 3 Third Floor
1 : 100

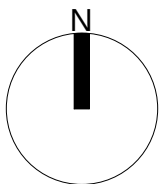

B	GJ	updated for planning application	16.03.26	GJ
A		Initial Issue	As titleblock	
Rev	Drn	Revision	Date	Chk

PLANNING



Hampshire 01794 511255
Devon 01392 327054
admin@s4architects.co.uk
www.studiofourarchitects.com

Client
Botley Mills

Project
Botley Mills: new roofing PV panels

Title
floor plans as existing and proposed

Date	Scale	Paper	Drawn
16/03/26	1 : 100	A2	ADM
Job N°	Dwg. N°		Revision
46004	04		B

31460746004 - Botley Mills - Re-Roofing and PV Panels046004 Botley Mills - Re-Roofing & PV panels model
220302rvr.rvt