


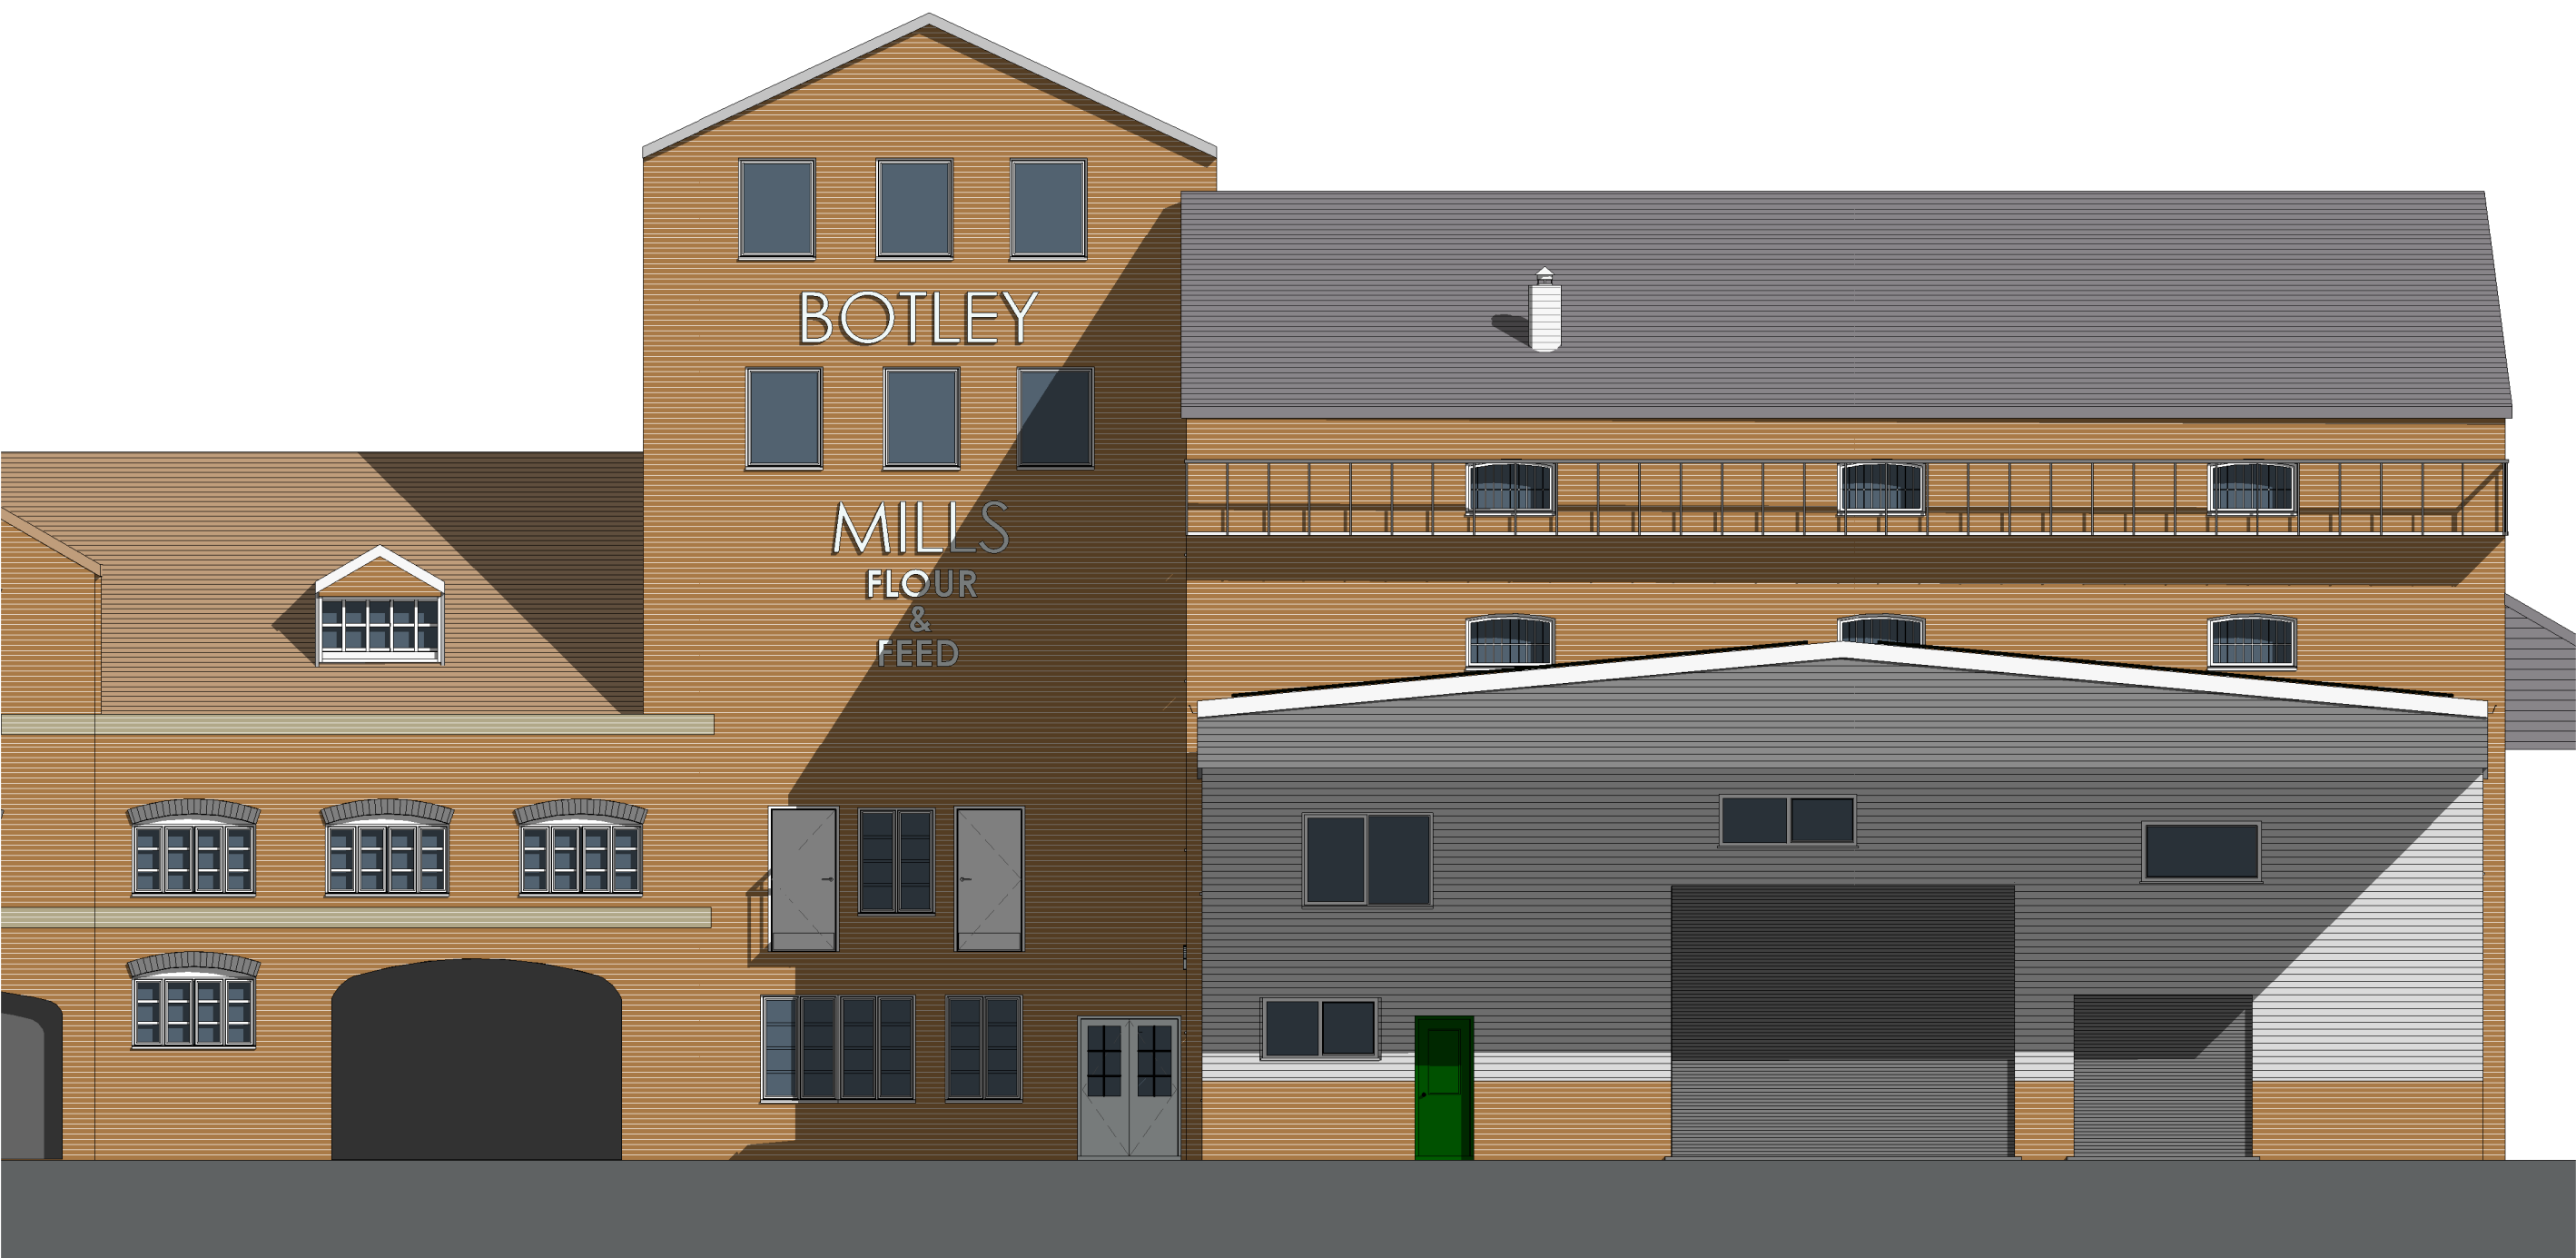

South (front) Elevation as Existing
1 : 100



West Elevations as Existing
1 : 100



East Elevation as Existing
1 : 100

