


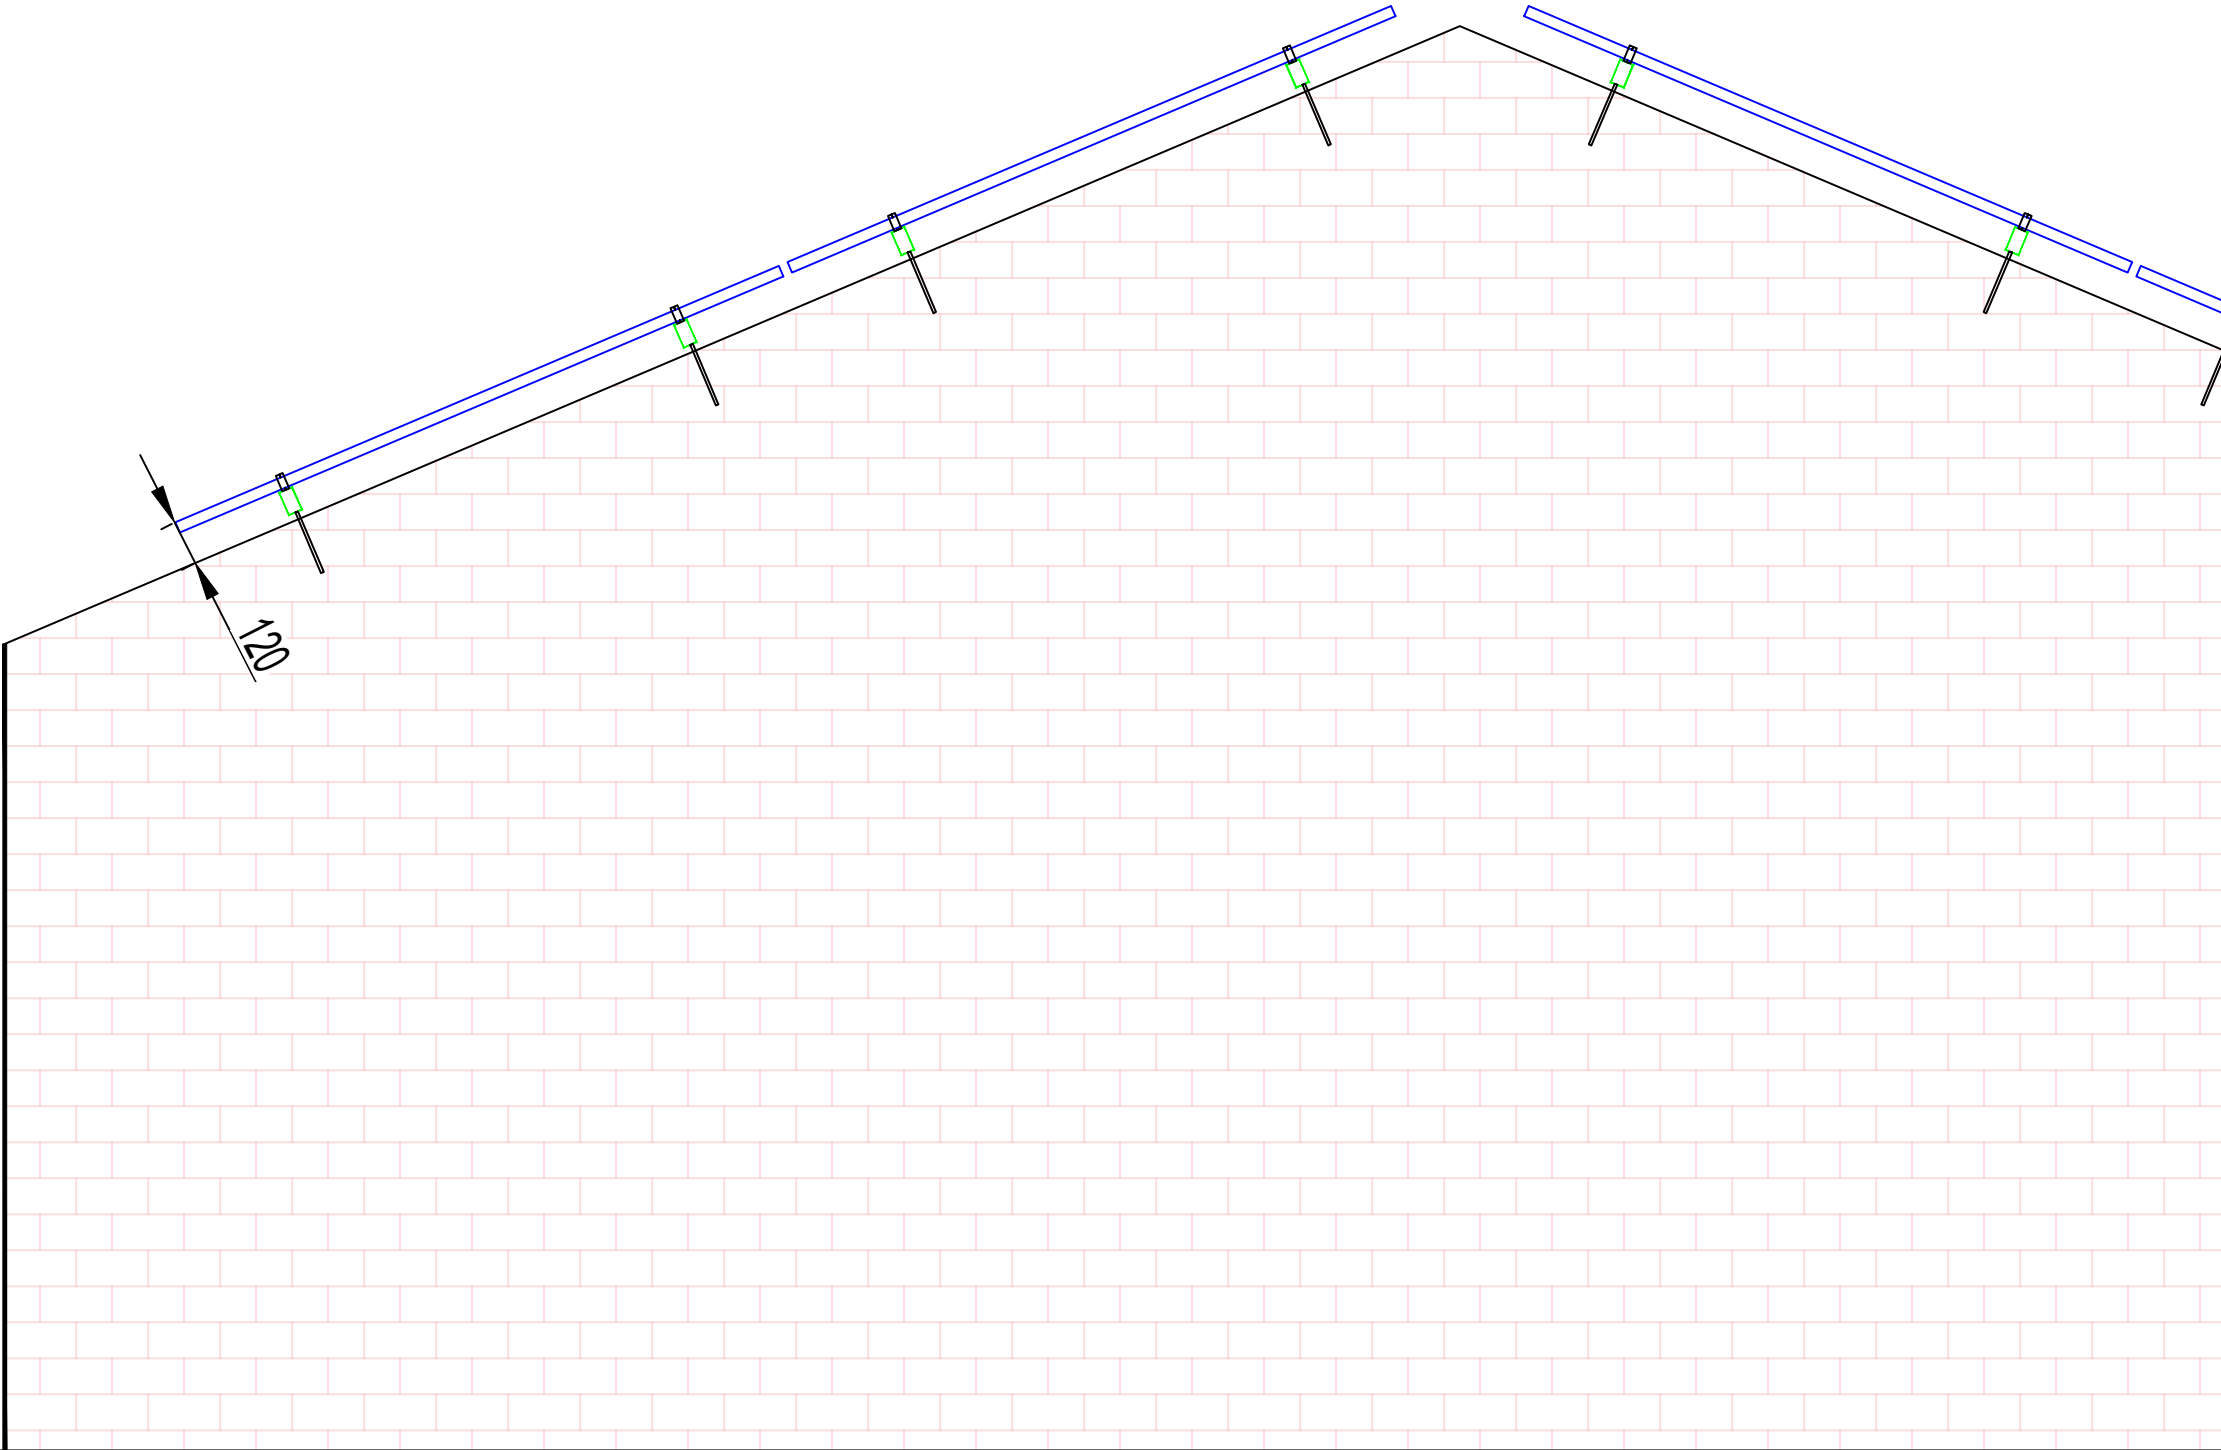

- Notes**
1. PV Modules to be installed no less than 1 metre from the roof edge
 2. All DC Cable to be **6mm² 1-Core Solar DC Cable [H1Z2Z2-K] [LSOH]** - (Cable Ref 1)
 3. All Fire Cable to be **1.5mm² 2-Core Armoured AC Cable [SWA] [LSOH CUT XLPE-BASEC]** - (Cable Ref x)

Legend

32 AIKO 485W MODULES.
AIK-A-MCE54-485
15.52kWp

Date	Revision	Drawn
Client Botley Mills		
Adress Botley Mills, Botley, Southampton SO30 2GB, United Kingdom		
Project Botley Mills - Phase 3		
Title SIDE VIEW		
Drawing No. BMP3-SV-004-A Project-Originate-Drawing-Rev-Revision		
Drawn By Jordi Cervera		Date 29.01.2026
Checked By Govi Ruiz		Scale 1:20 @A3
Solar Voltaics Ltd Bramley Barn, Main Rd, Nutbourne, Emsworth PO18 8XA T: 02392 006 150 E: commercial@solar-voltaics.com W: www.solar-voltaics.com		

