

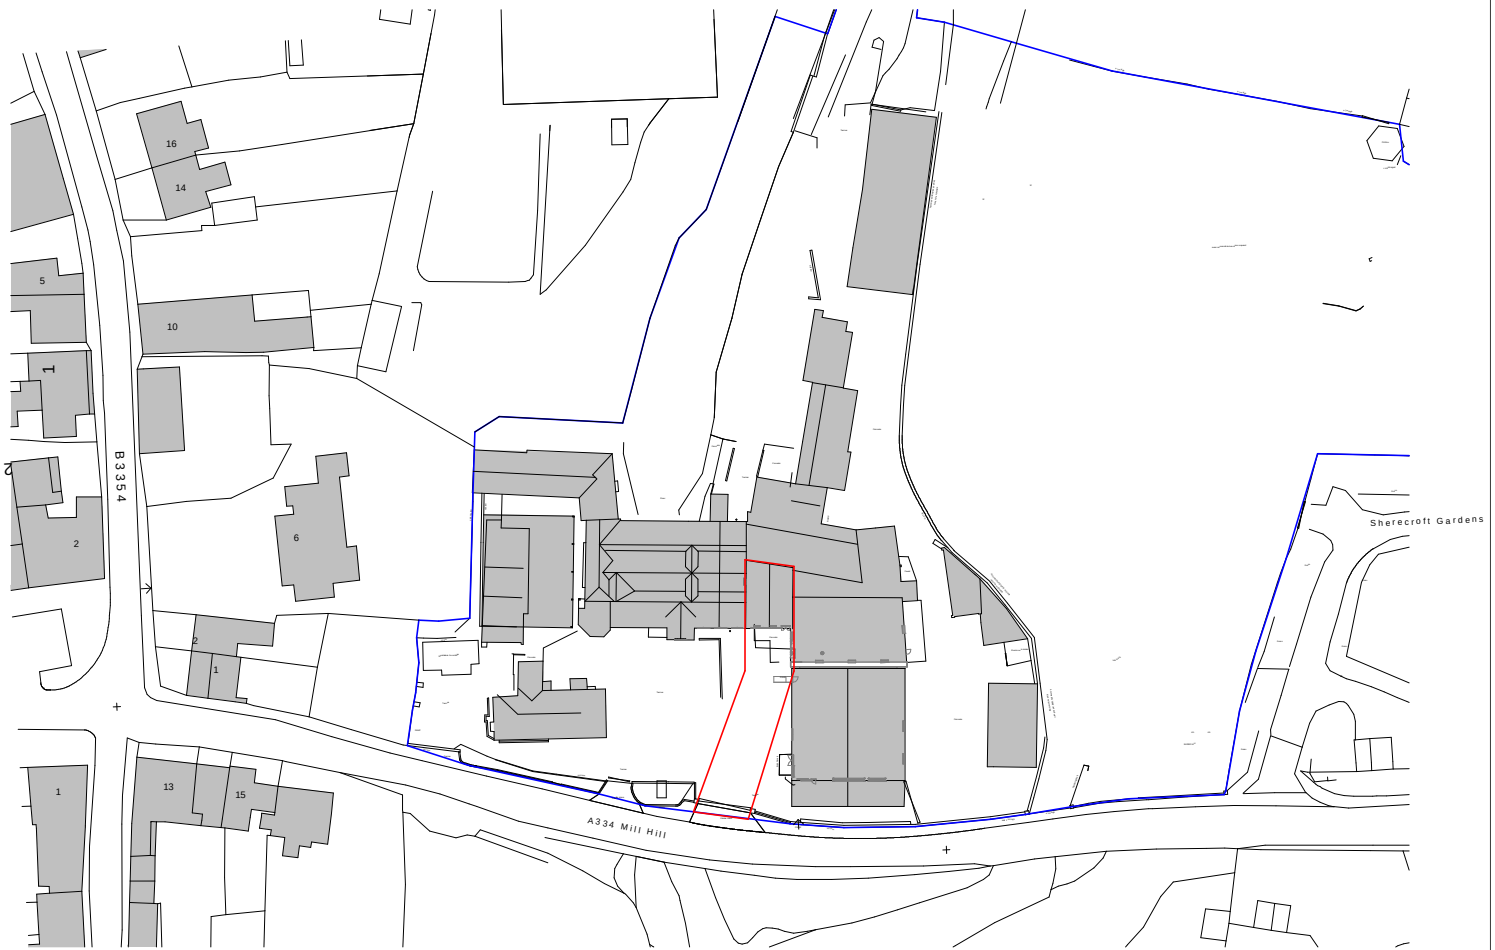


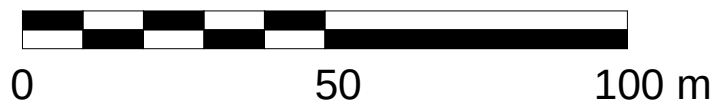

Crown Copyright and database rights 2026. OS AC0000813445

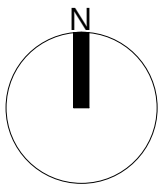

Rev Drn Revision

Date Chk



Client
Botley Mills

Project
Botley Mills: new roofing PV panels

Title
site location plan

Date	Scale	Paper	Drn
16/03/26	1 : 1250	A4	GJ
Job N°	Drn N°		Rev
46004	01		