
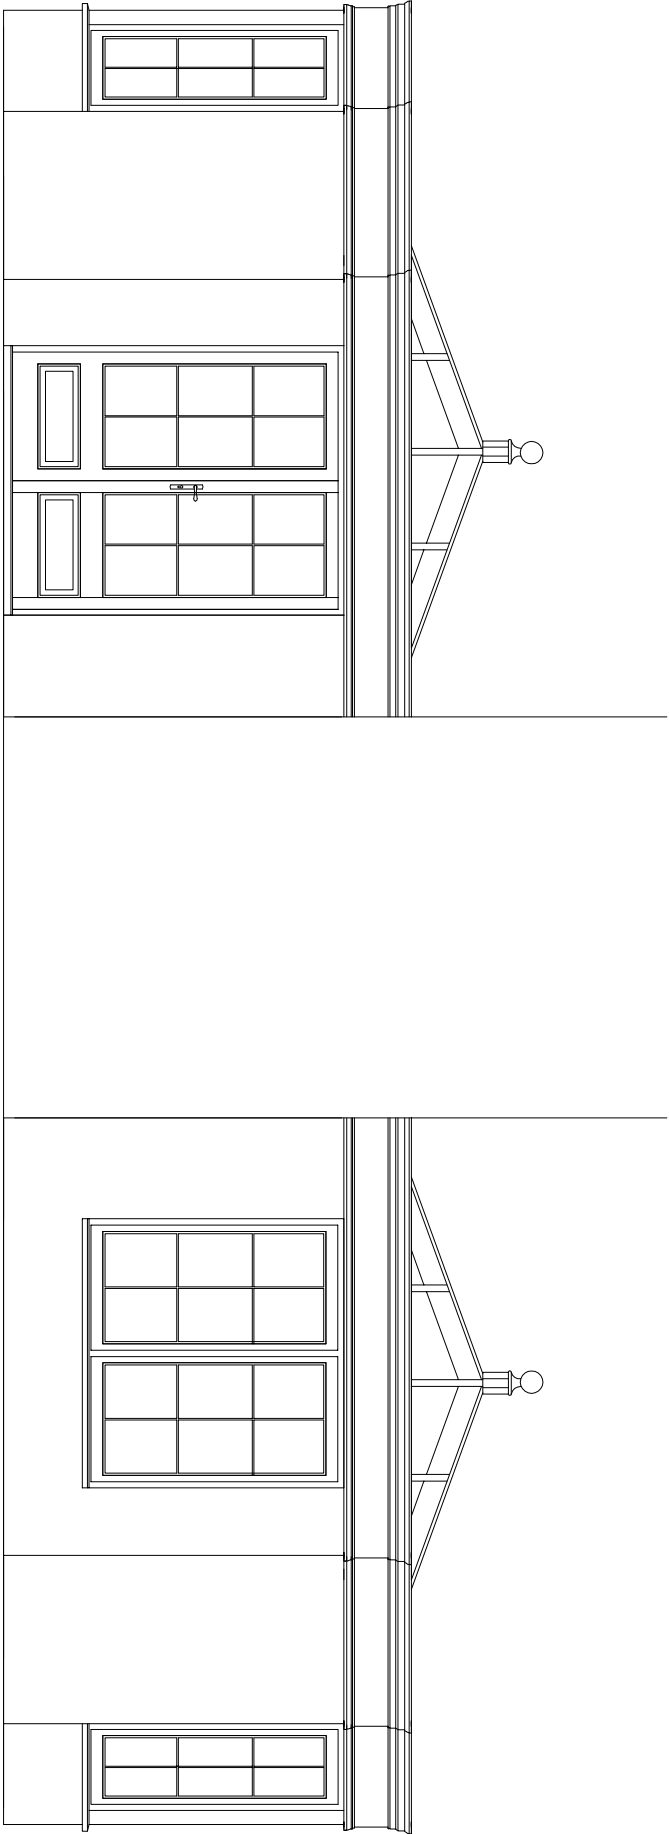


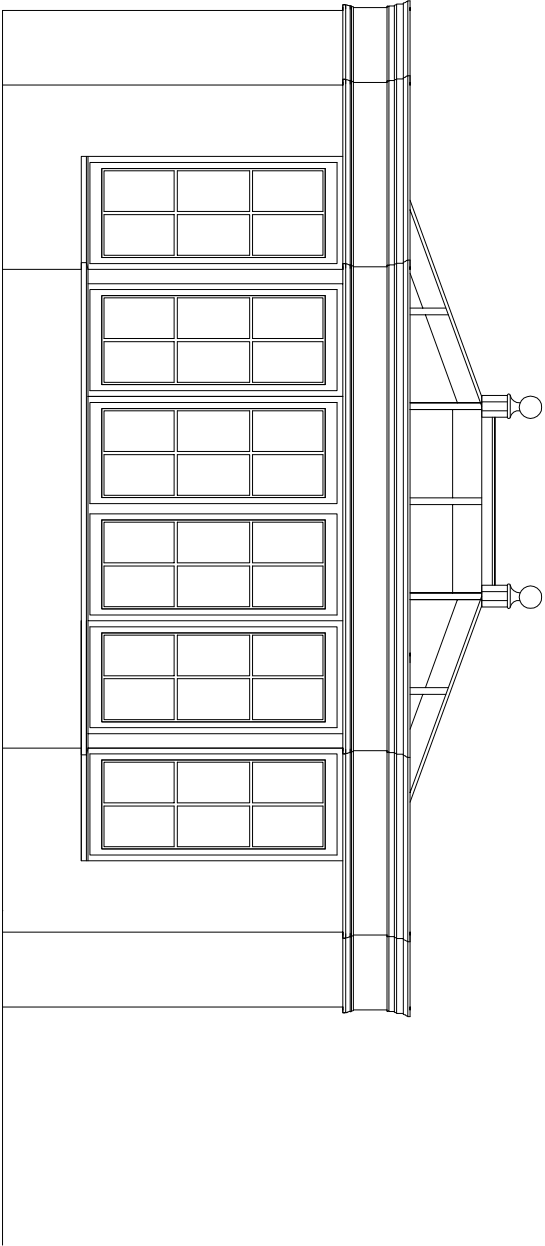

CLIENT:
Mr & Mrs Pritchard

Proposed Rear
Orangery

DESCRIPTION:

PRINCIPAL
SIDE ELEVATION

SCALE: 1:50 @ A3

DATE: 15.02.26

DRG.NO: 01

REVISION:

Copyright
This drawing is copyright and the sole property of Brackenwood Conservatories Ltd. It must not be copied (in whole or part) or otherwise disclosed, submitted, tendered or used for construction without written consent. Any copies of this drawing made by any method must also include a copy of this legend