


All windows / doors with a cloud are new / replacements, all other windows and doors as existing.
All new windows to have cills to match existing.
New glazing 6.6mm thick vacuum units.

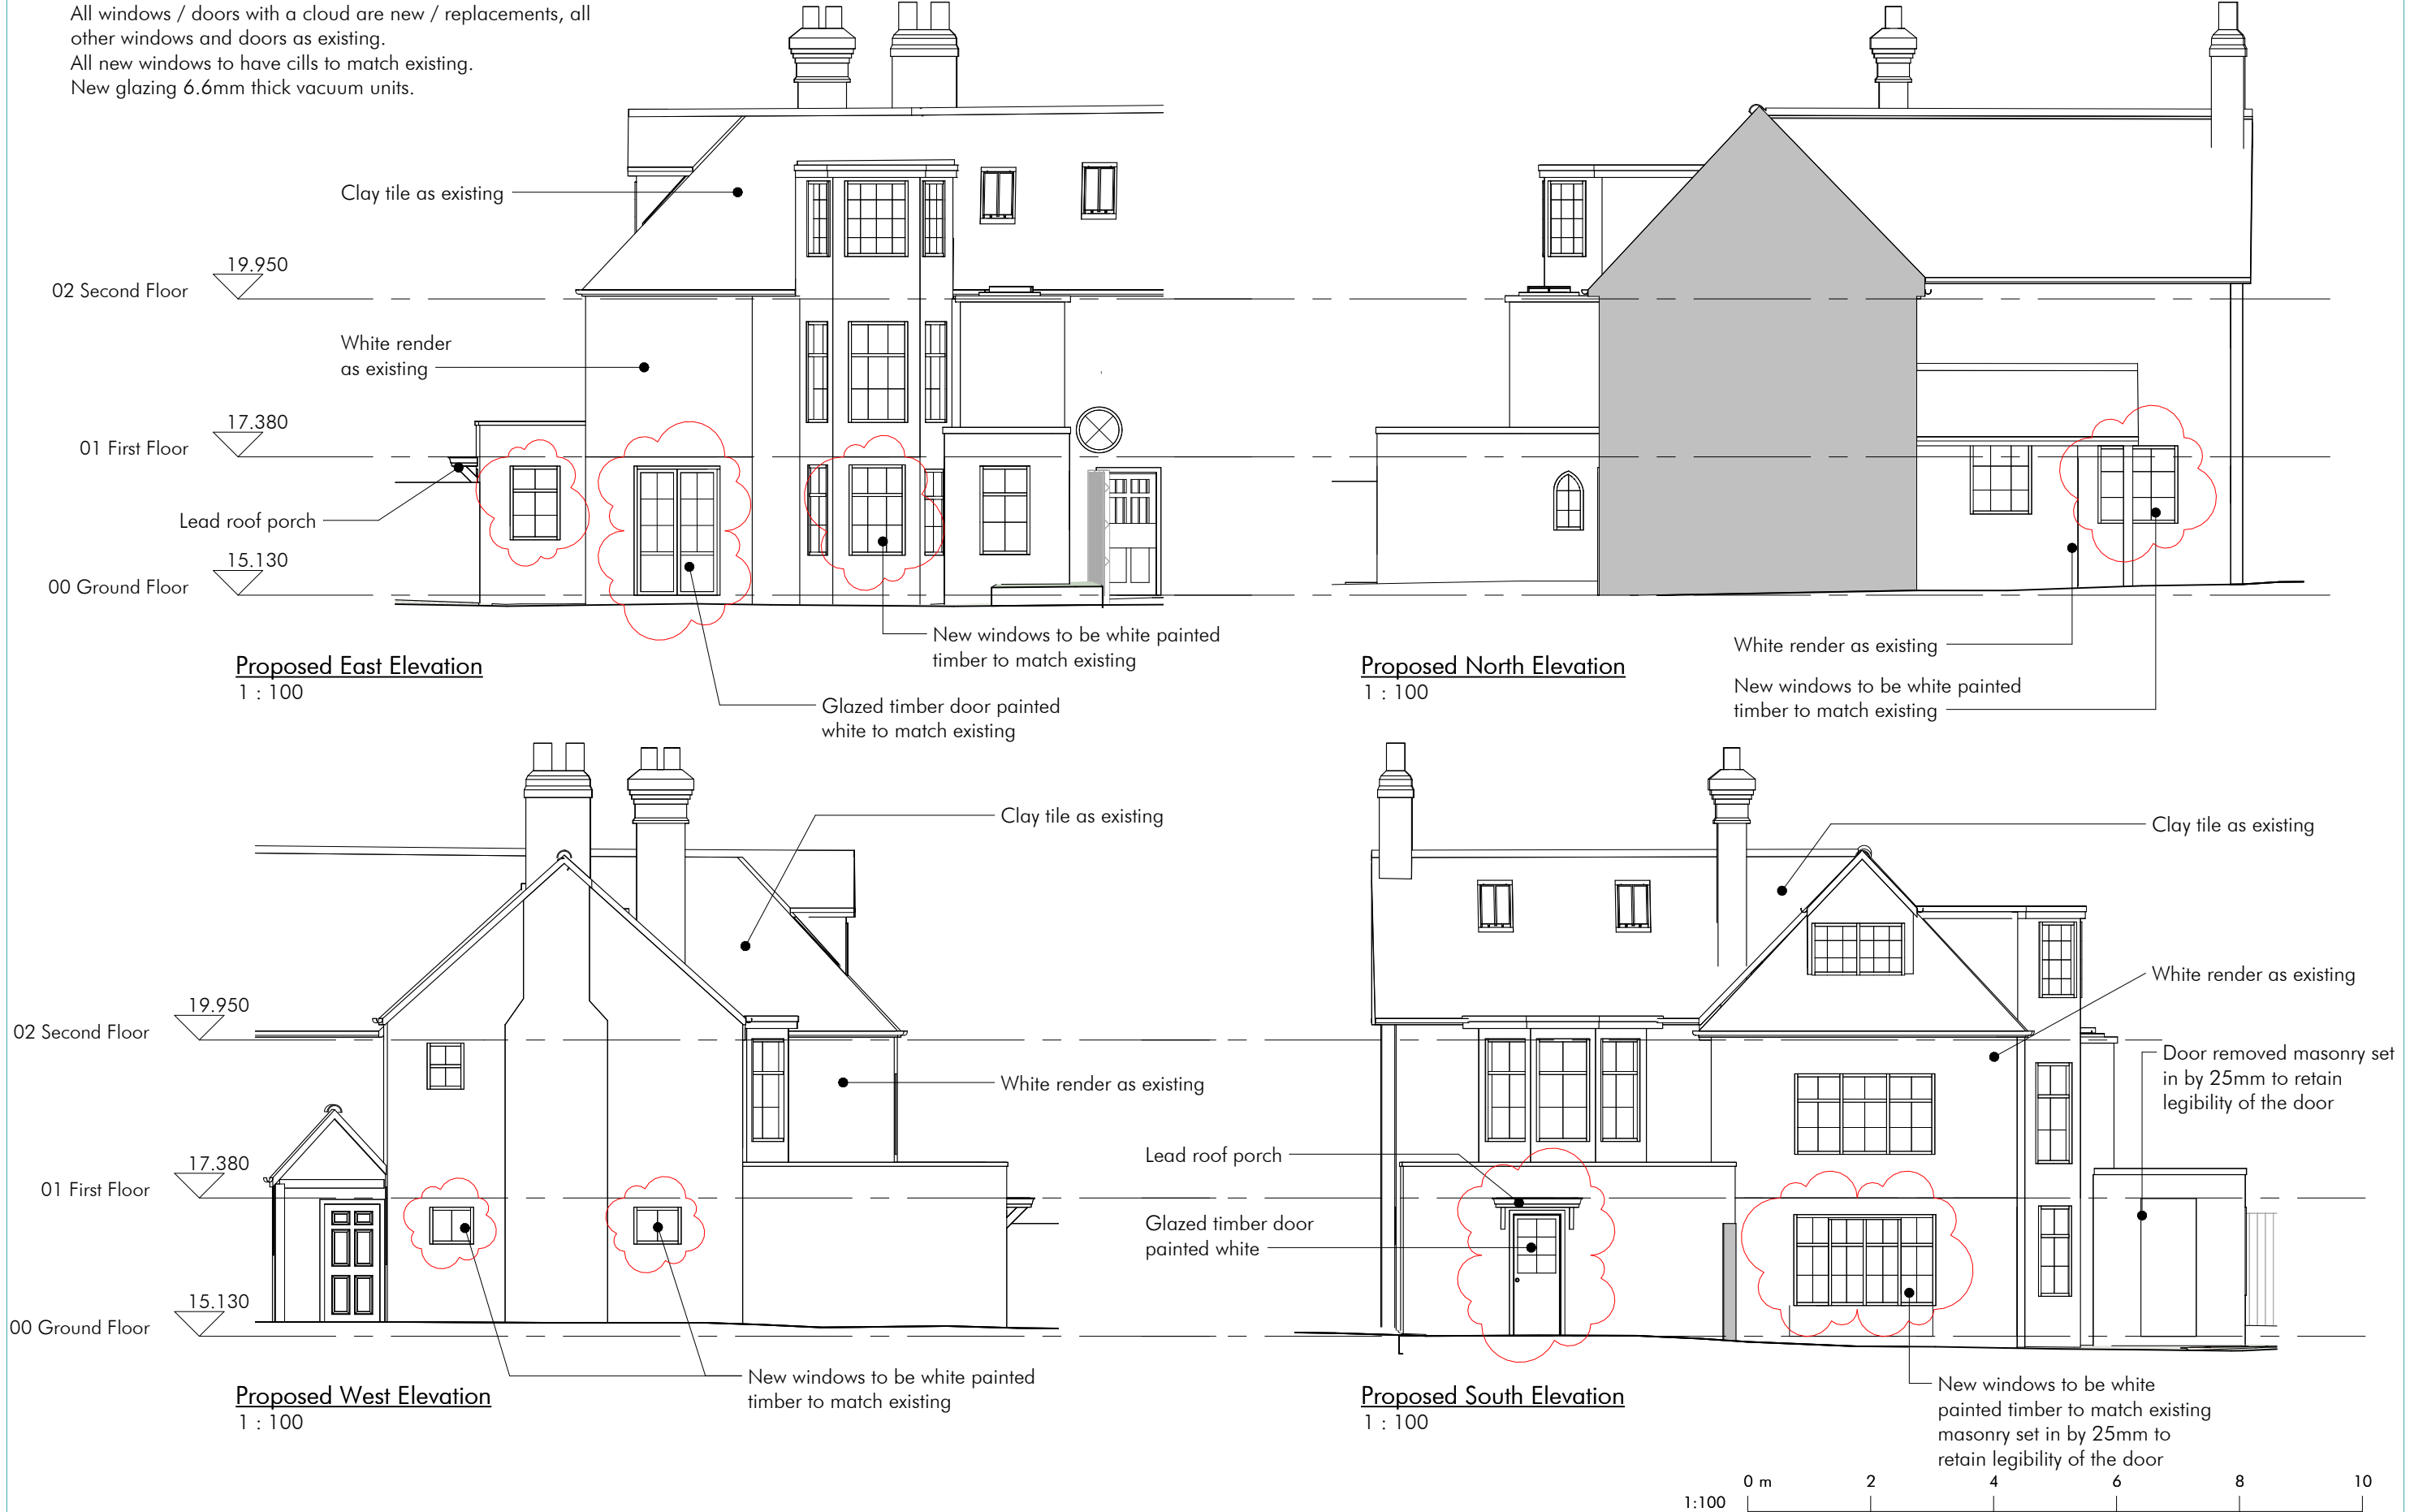

Project South House	Project No. 2509	Rev	Date	Description	The Studio @ Lavant House West Lavant, Chichester PO18 9AB 01243 974969 info@hebdenstudio.com www.hebdenstudio.com	Hebden design studio architecture / town planning / interior design / project management	Notes: Do not scale from this drawing unless for the purposes of Local Planning Authority Approval. Please verify that the information is correctly printed to scale by checking the control bar. This drawing must be read in conjunction with all other related drawings and documentation. This drawing is copyright of Hebden Design Studio Ltd ©. All rights reserved. © Crown copyright 2025 Ordnance Survey 100053143
	Drawing No. 3.200						
Drawing Proposed Elevations	Scale 1 : 100 @ A3						