




AERIAL VIEW ON SITE

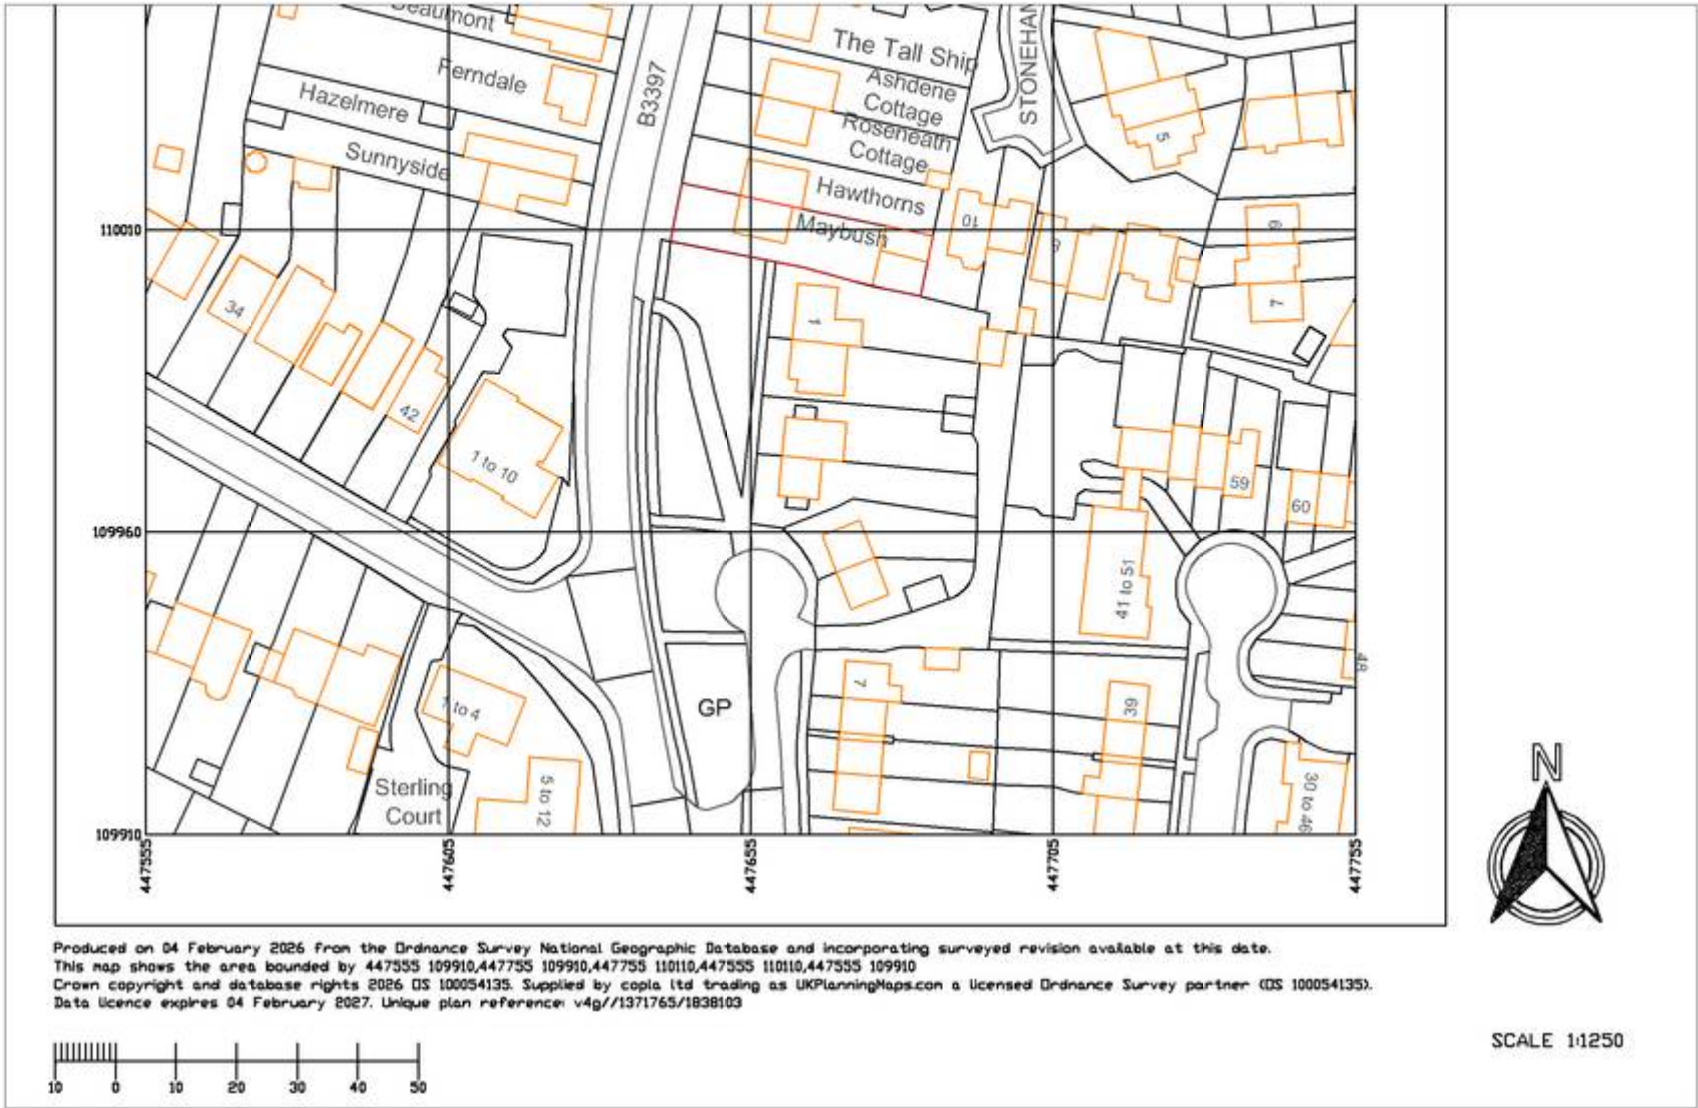

Produced on 04 February 2026 from the Ordnance Survey National Geographic Database and incorporating surveyed revision available at this date.
This map shows the area bounded by 447555 109910, 447755 109910, 447755 110110, 447555 110110, 447555 109910
Crown copyright and database rights 2026 OS 100054135. Supplied by copla ltd trading as UKPlanningMaps.com a licensed Ordnance Survey partner (OS 100054135).
Data licence expires 04 February 2027. Unique plan reference: v4g/1371765/1838103

SCALE 1:1250



SCALE 1:500

- TERMS OF USE**
1. This drawing remains the copyright of Southern Structural Surveys Limited and must not be copied or altered without prior written permission.
 2. Southern Structural Surveys Limited reserve the right to revise this drawing at any time.
 3. It is the responsibility of the Contractor, Architect and Client to ensure this drawing is the most recent version before any work or ordering in relation to this drawing is undertaken.
 4. Southern Structural Surveys Limited accept no liability for incorrect ordering of materials.
 5. Any and all work undertaken in relation to this drawing must be undertaken by a competent and careful contractor.
 6. All dimensions should be confirmed and agreed with Southern Structural Surveys Limited prior to commencement of any works.

Rev	Description	By	Chkd	Date
Southern Structural Surveys Ltd CONSULTING CIVIL AND STRUCTURAL ENGINEERS HEAD OFFICE: FOURTH FLOOR BH 07/04, HOUNTBATTEN HOUSE, GROSVENER SQUARE, SO15 SOUTHAMPTON, SO15 2JU Tel: 023802 786636 Mob: 07940353367 E-mail: southernstructuralsurvey@outlook.com Web: www.southernstructural-surveys.co.uk				
Client: MS SABRINA PATEL				
Architect: -				
Project Title: MAYBUSH, HAMBLE LANE SO3 18DR				
Drawing Title: LOCATION PLAN				
Issue Status: FOR PLANNING APPROVAL				
Date	Scale	Drawn	Checked	
25/11/25	1:100 BAI	SAC	GMP	
Drawing No.	Revision			
SSS261001-GA-003	#			