


Hazeldene
School Road
Bursledon
Southampton
Location Plan
Scale 1:1250 @ A4

Drawing No.
TSB01-900-1st

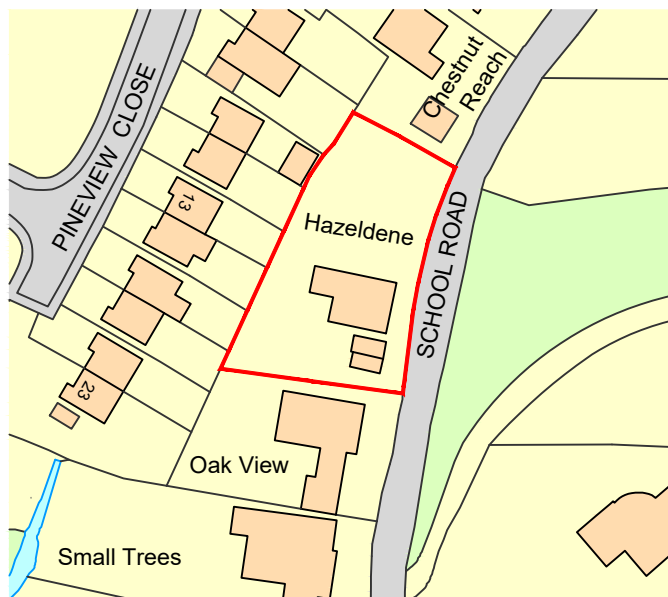

Ordnance Survey, (c) Crown Copyright 2026. All rights reserved. Licence number 100022432

Land Registry Plan
Scale - 1:1250



0m 5 10 20 30 40 50m
Scale 1:1250