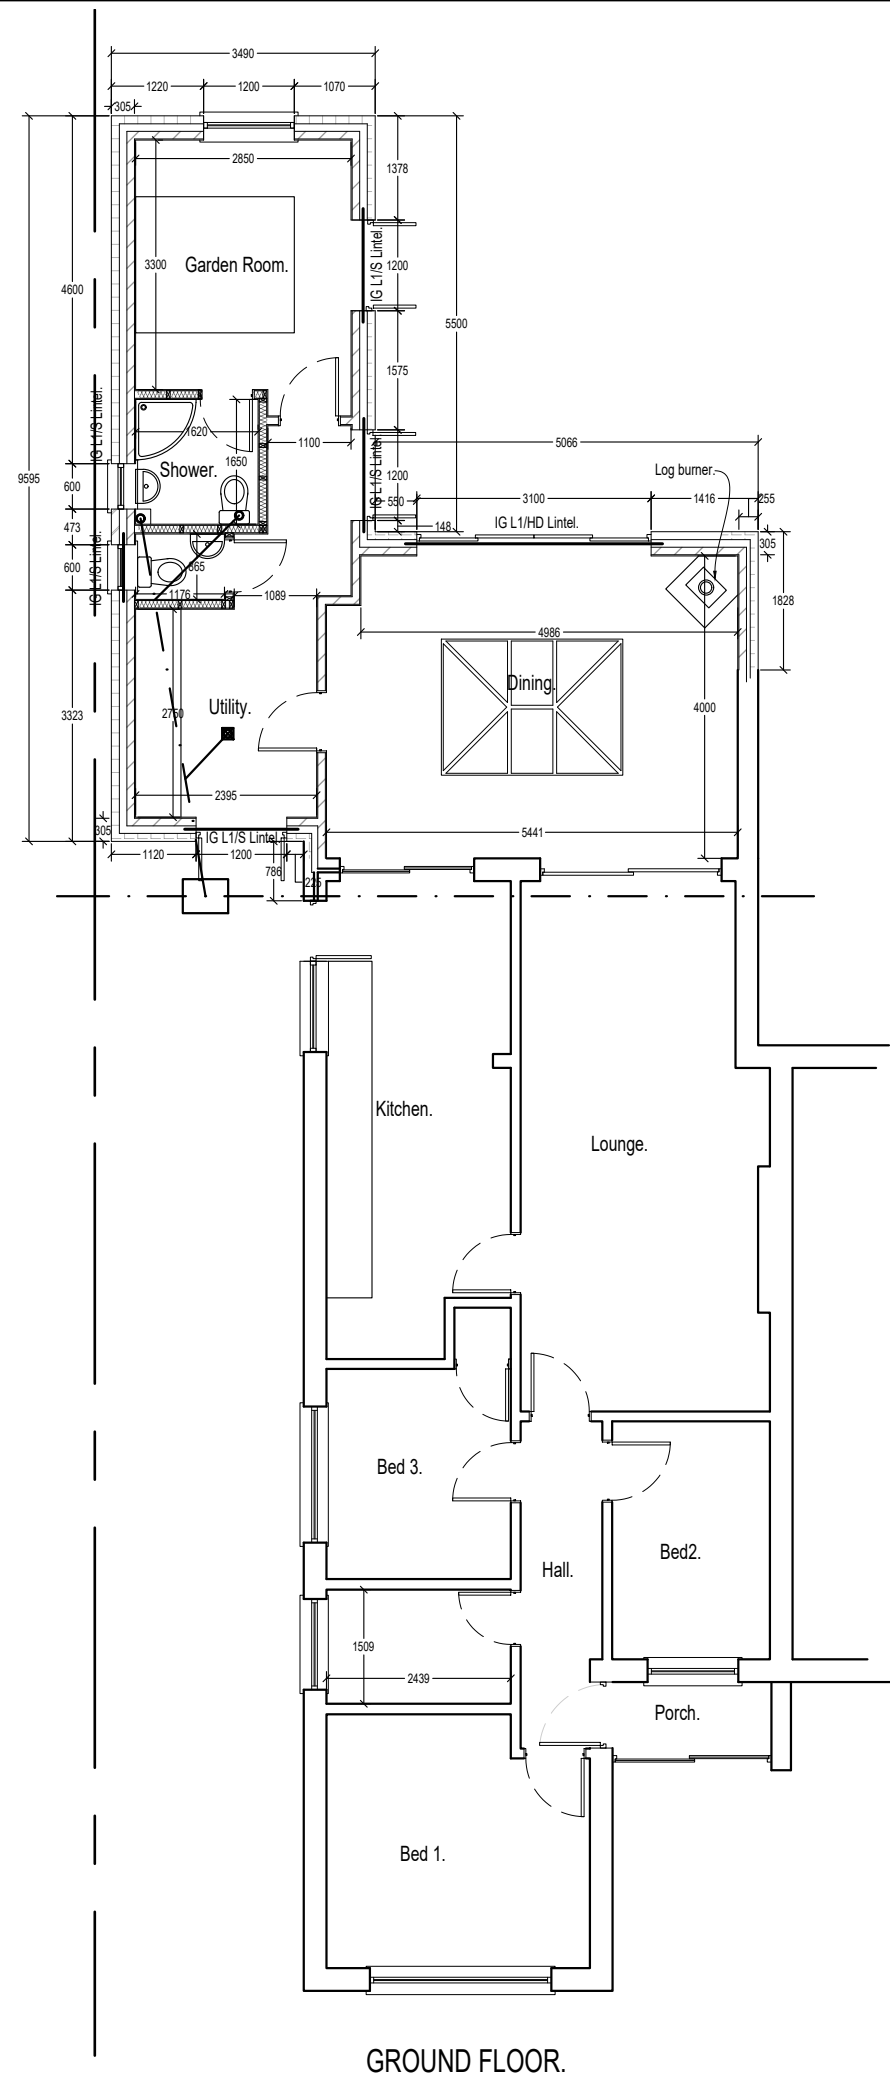


These plans are the property of and owned by Craig Roppolo. The reproduction, copying or sharing of them without the express written permission of the owner is prohibited.

Proposed Plans

8 Rogers Close
Bishopstoke
Eastleigh
SO50 6ED

DRWG 04 - 04/24L

Scale 1:100 @ A3.