
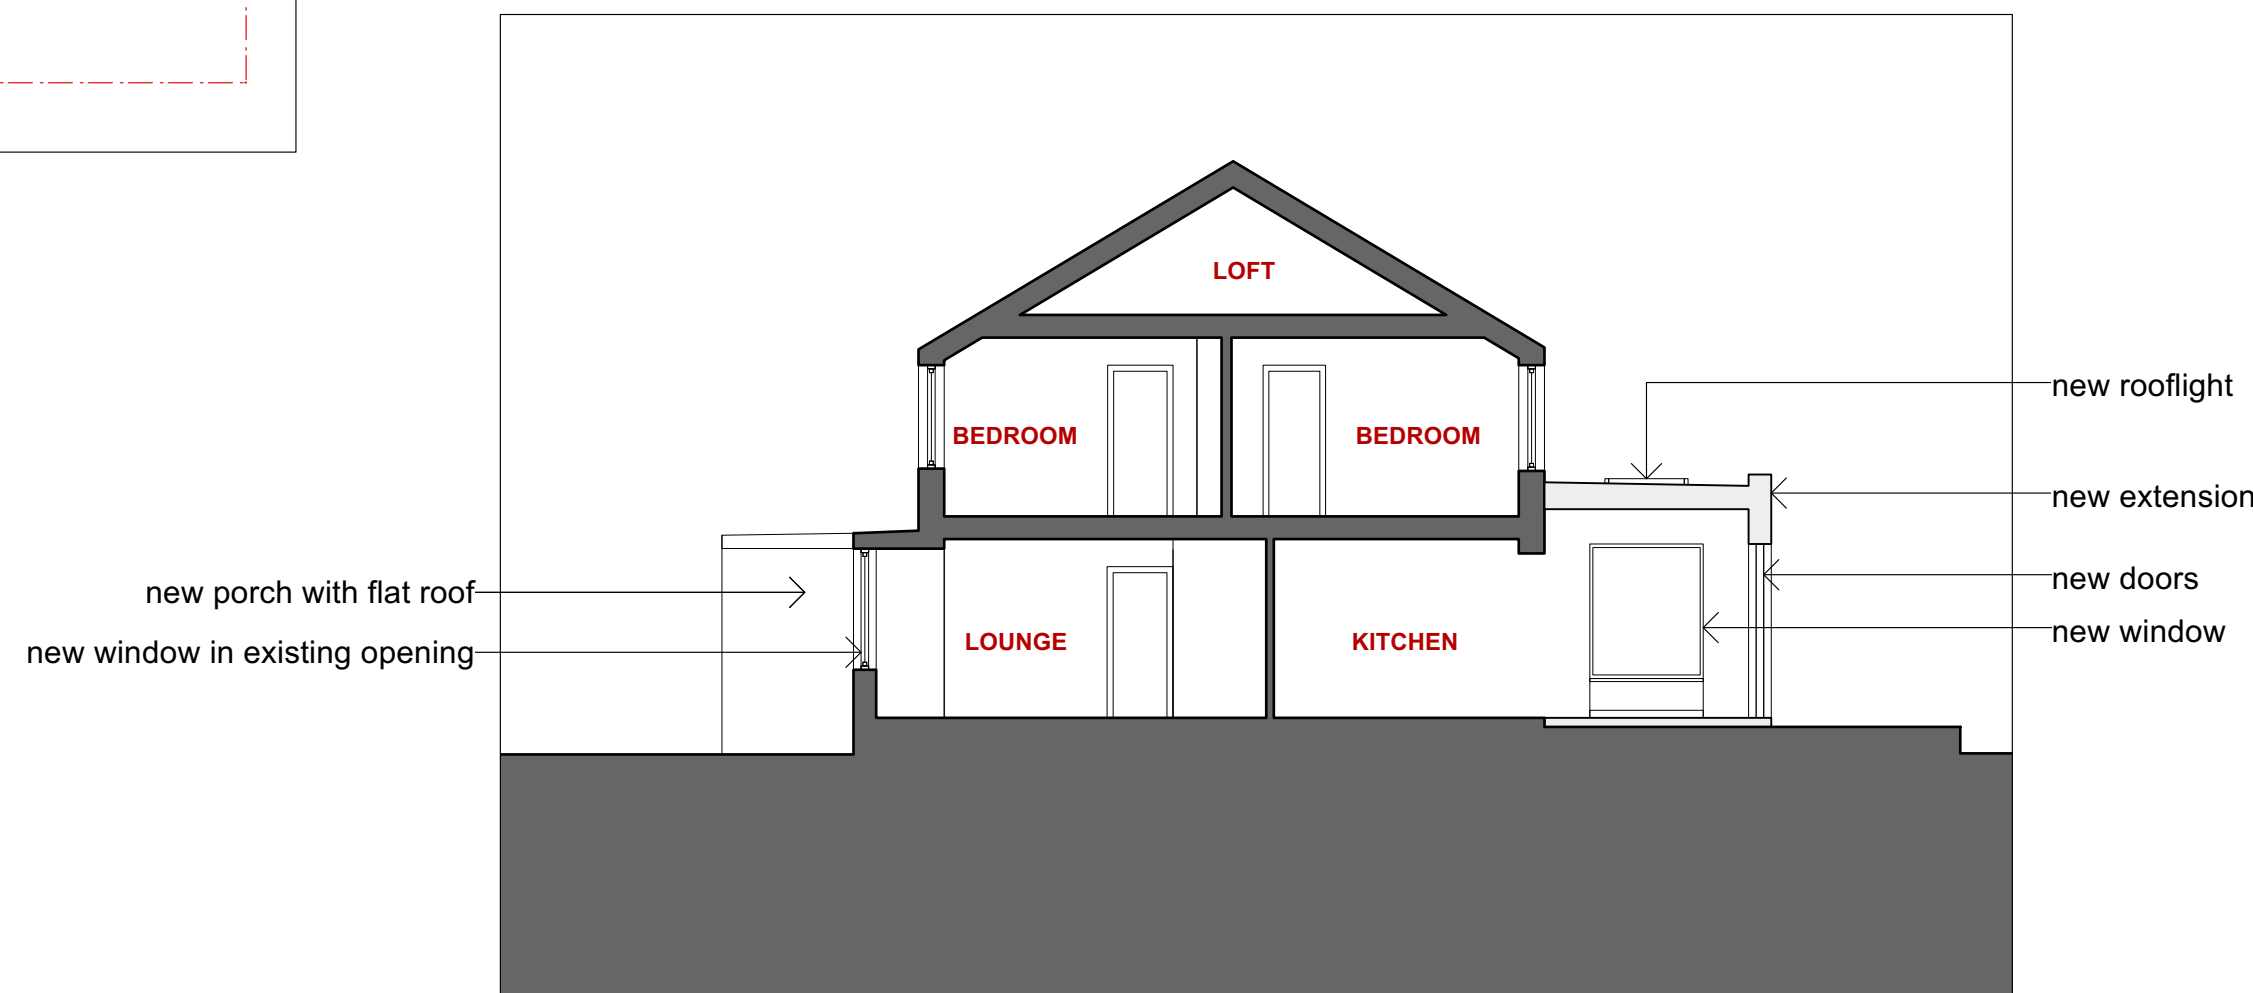
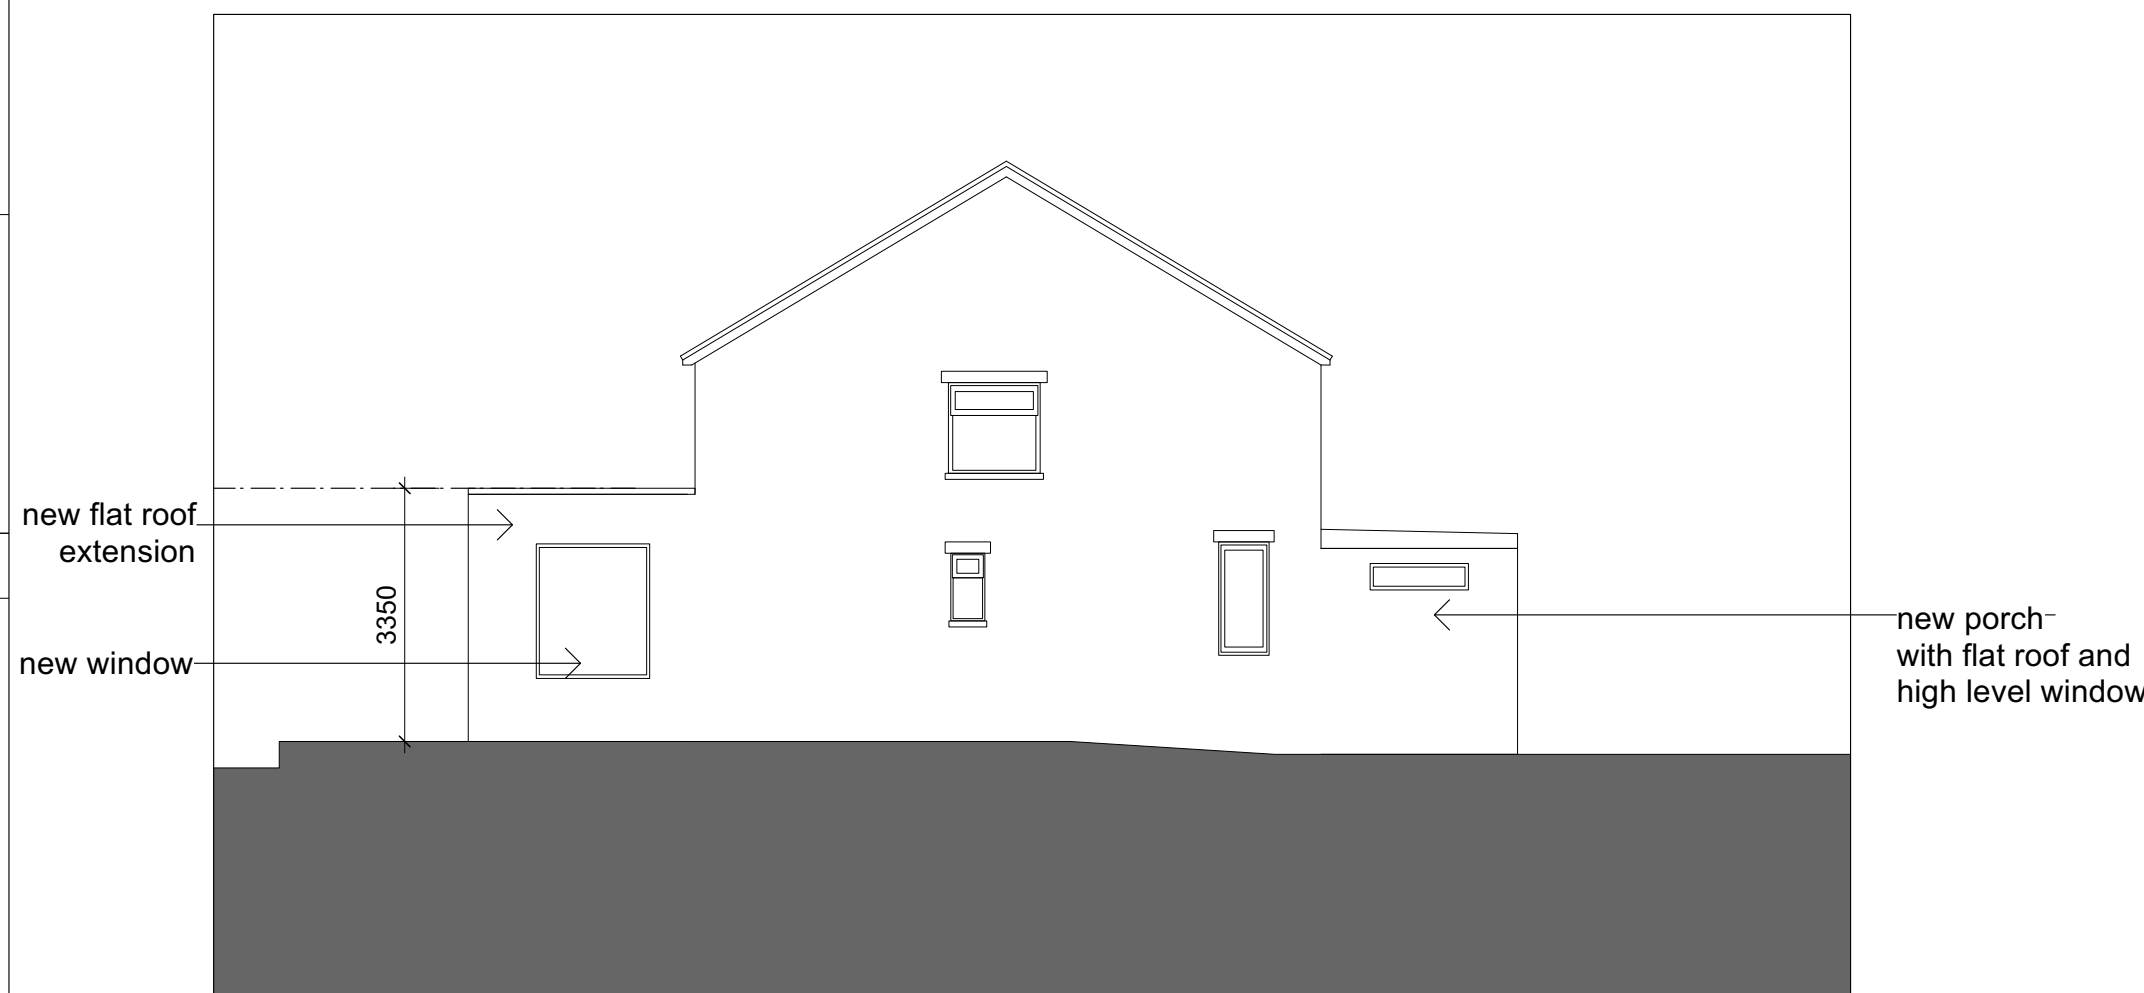
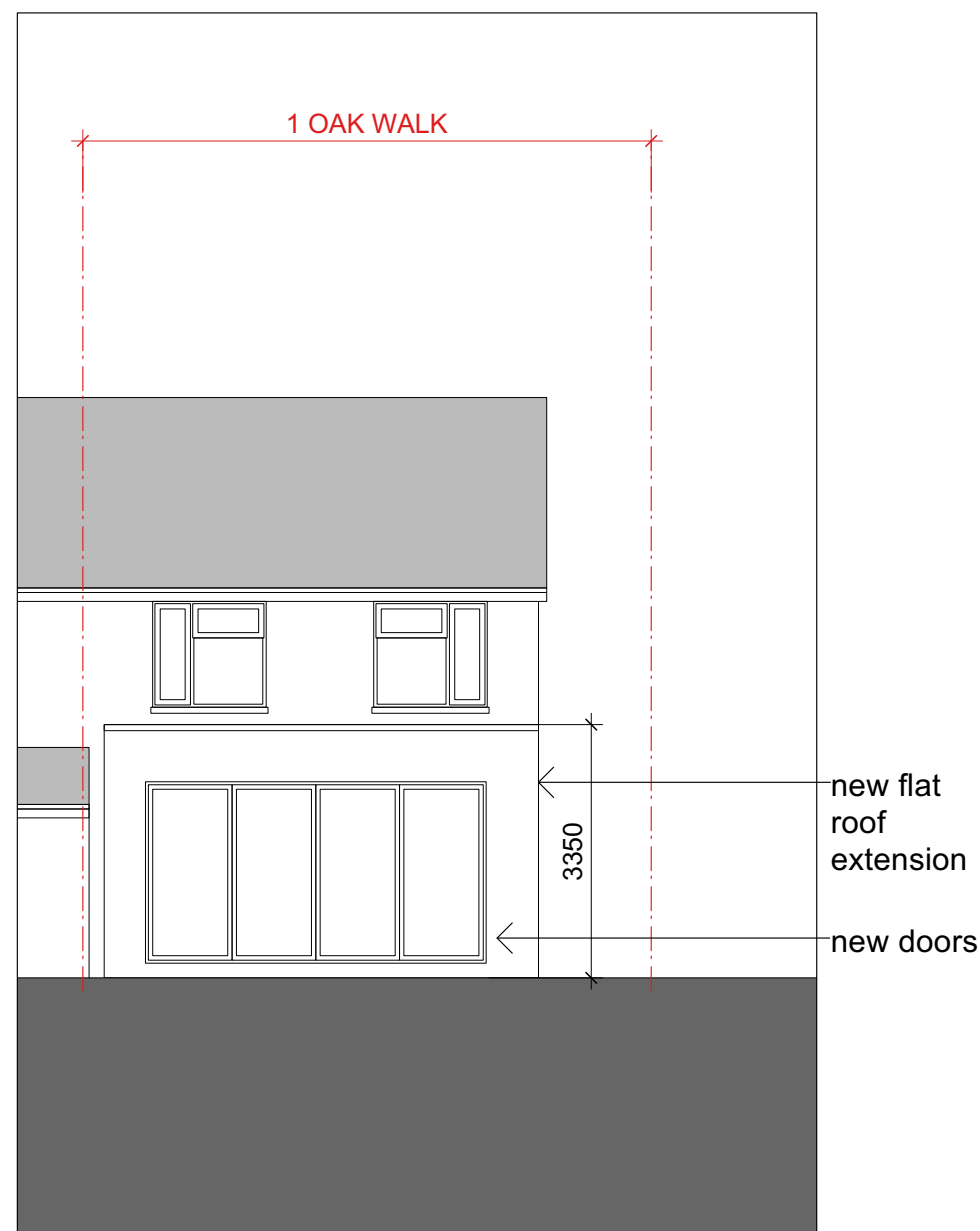
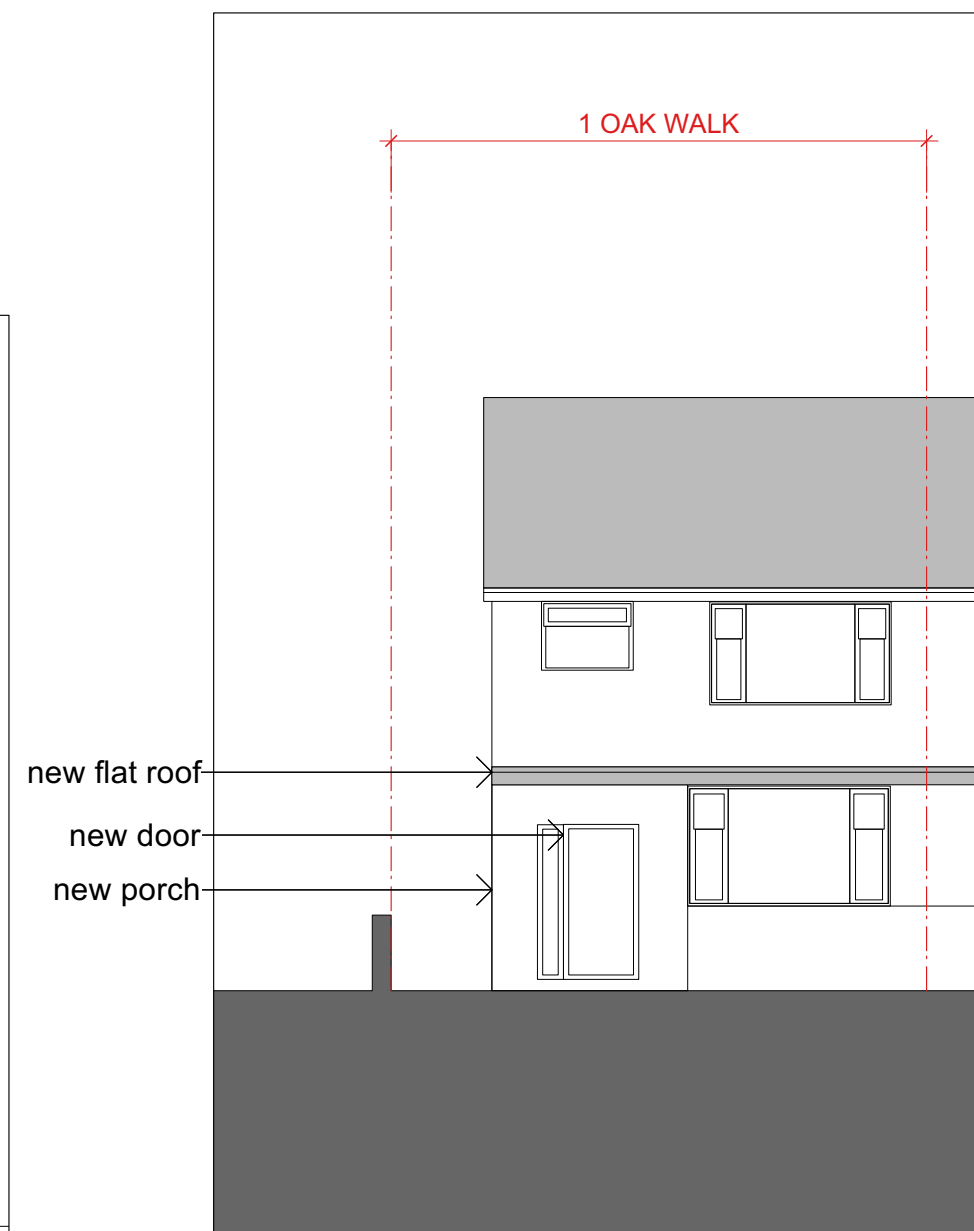
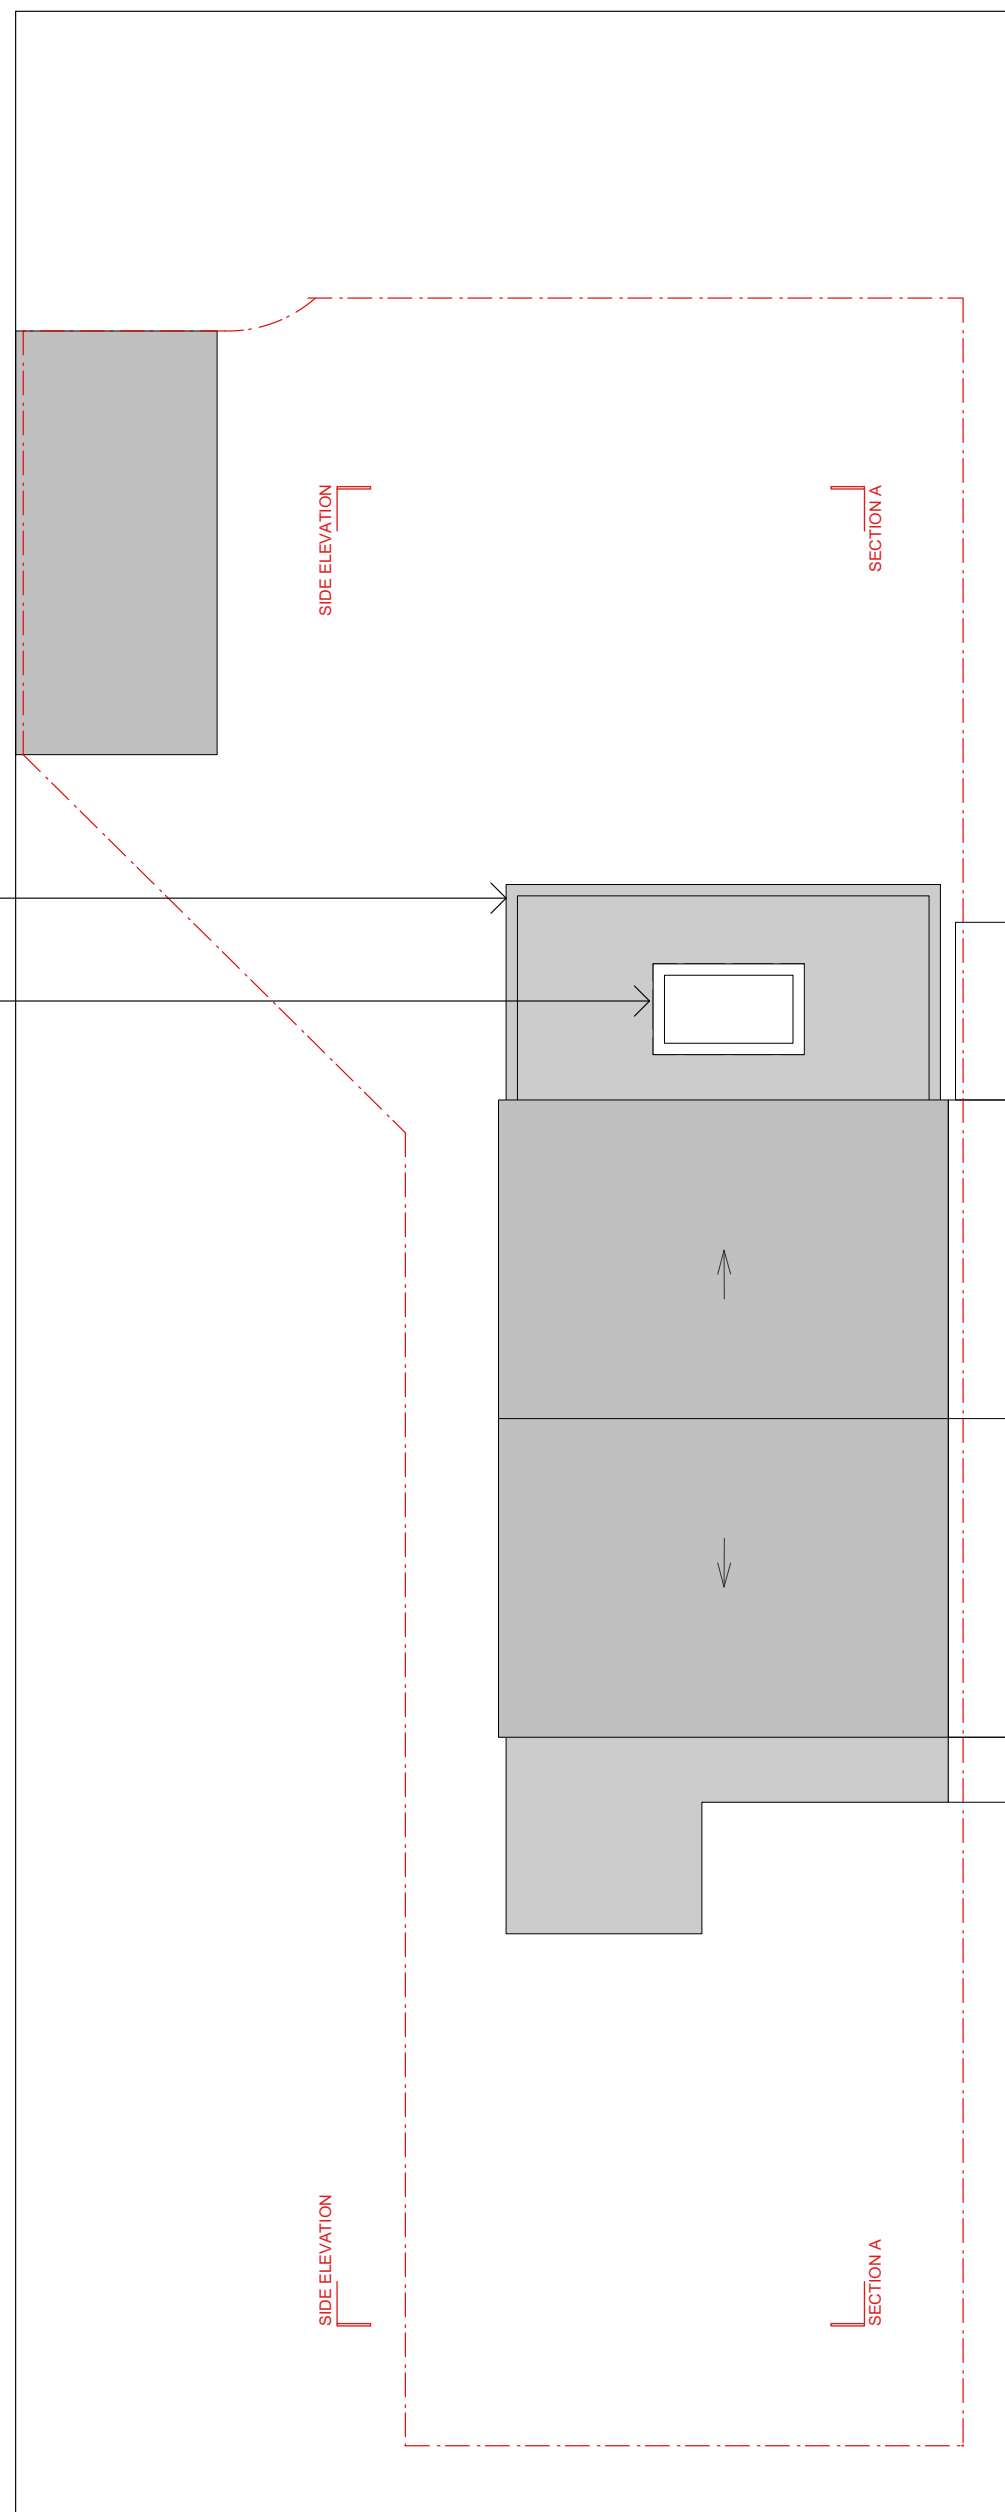
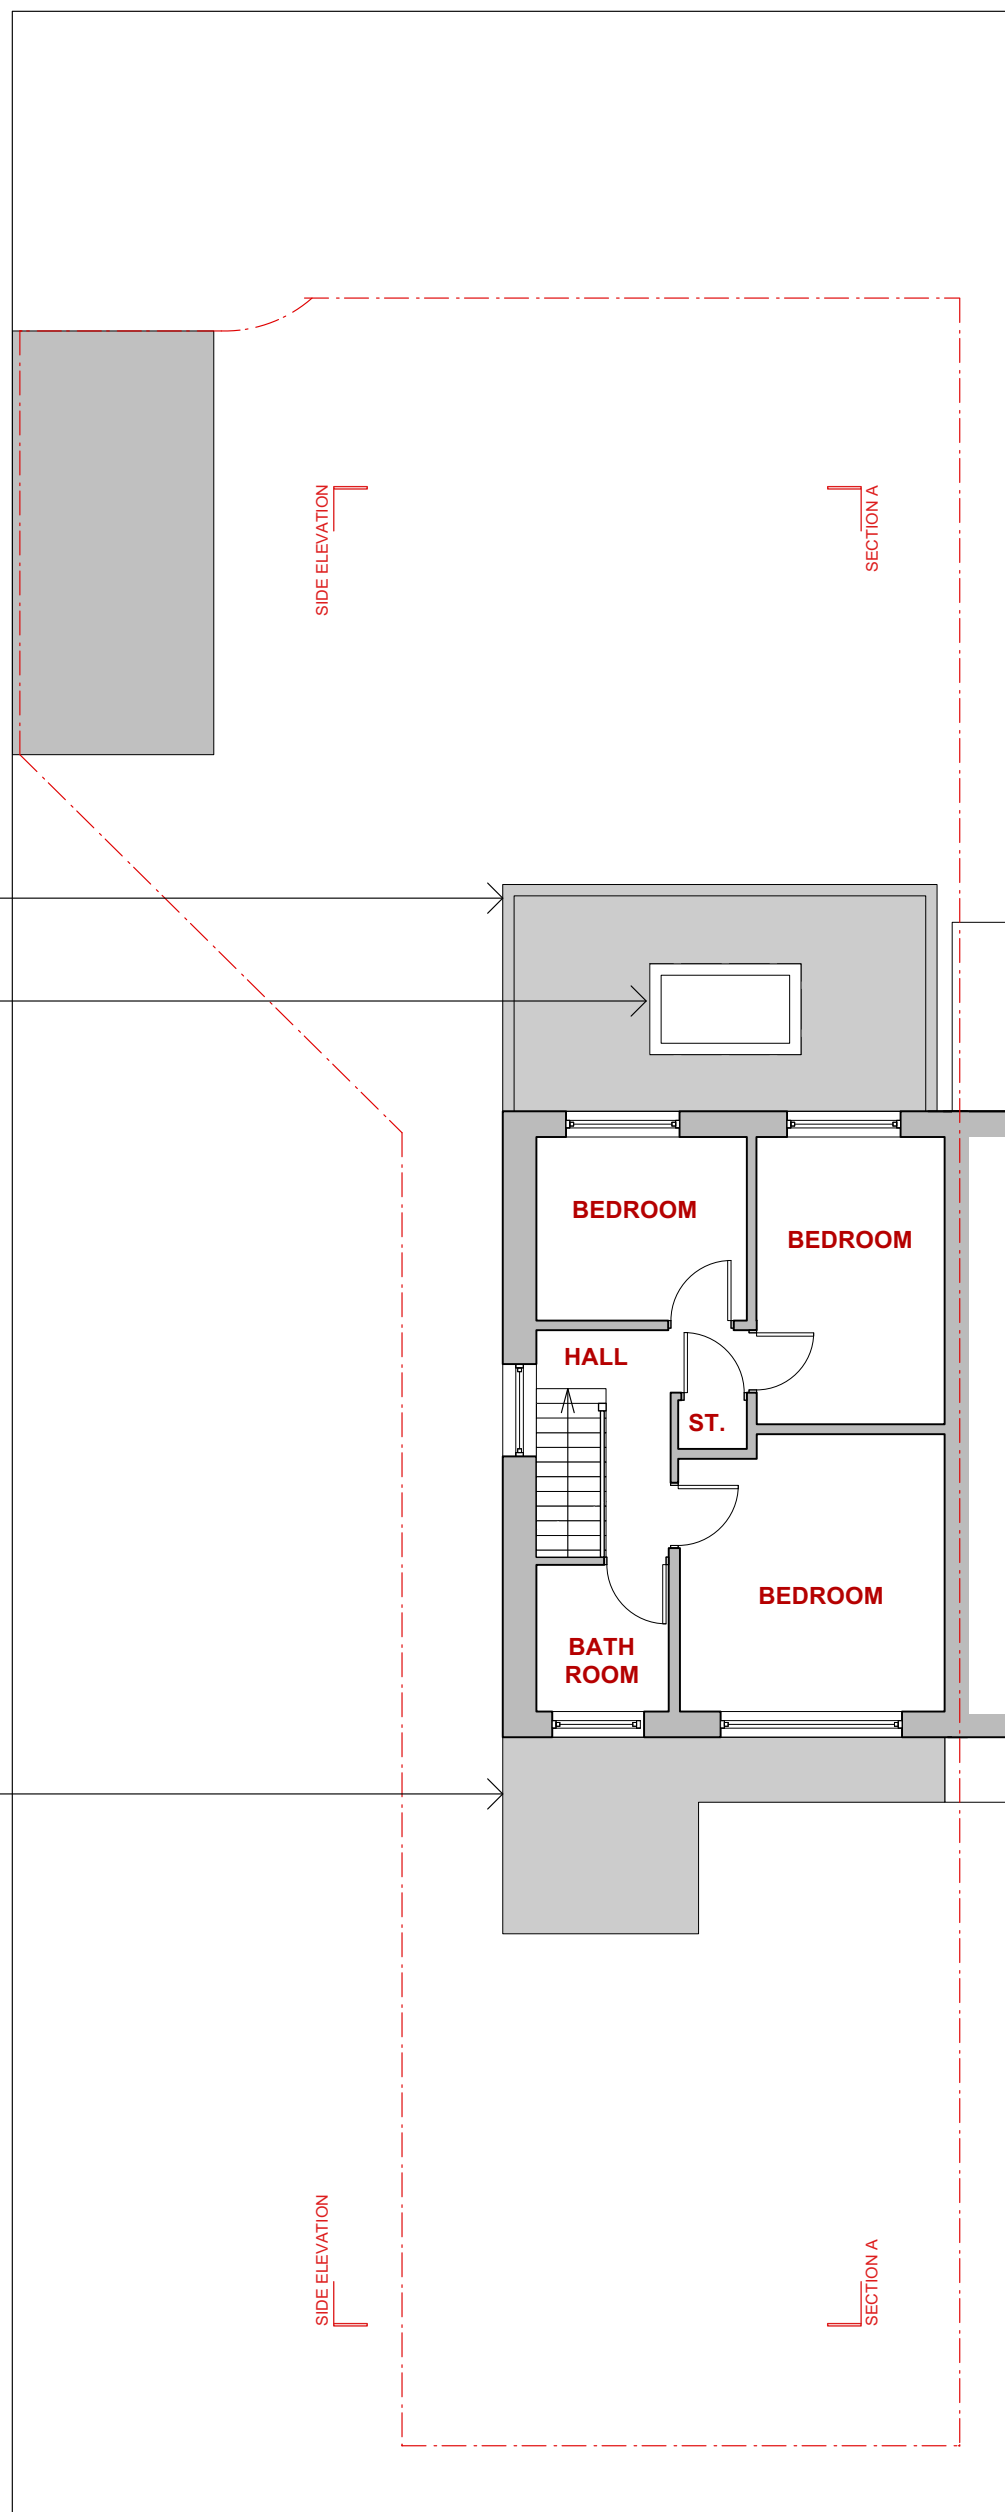


PLANNING ISSUE

revision notes	
P1	25/07/2025 Planning Issue
P2	14/08/2025 Planning amendments
P3	01/10/2025 Garden steps added
P4	03/03/2026 Internal porch steps added
P4	12/03/2026 High level porch window

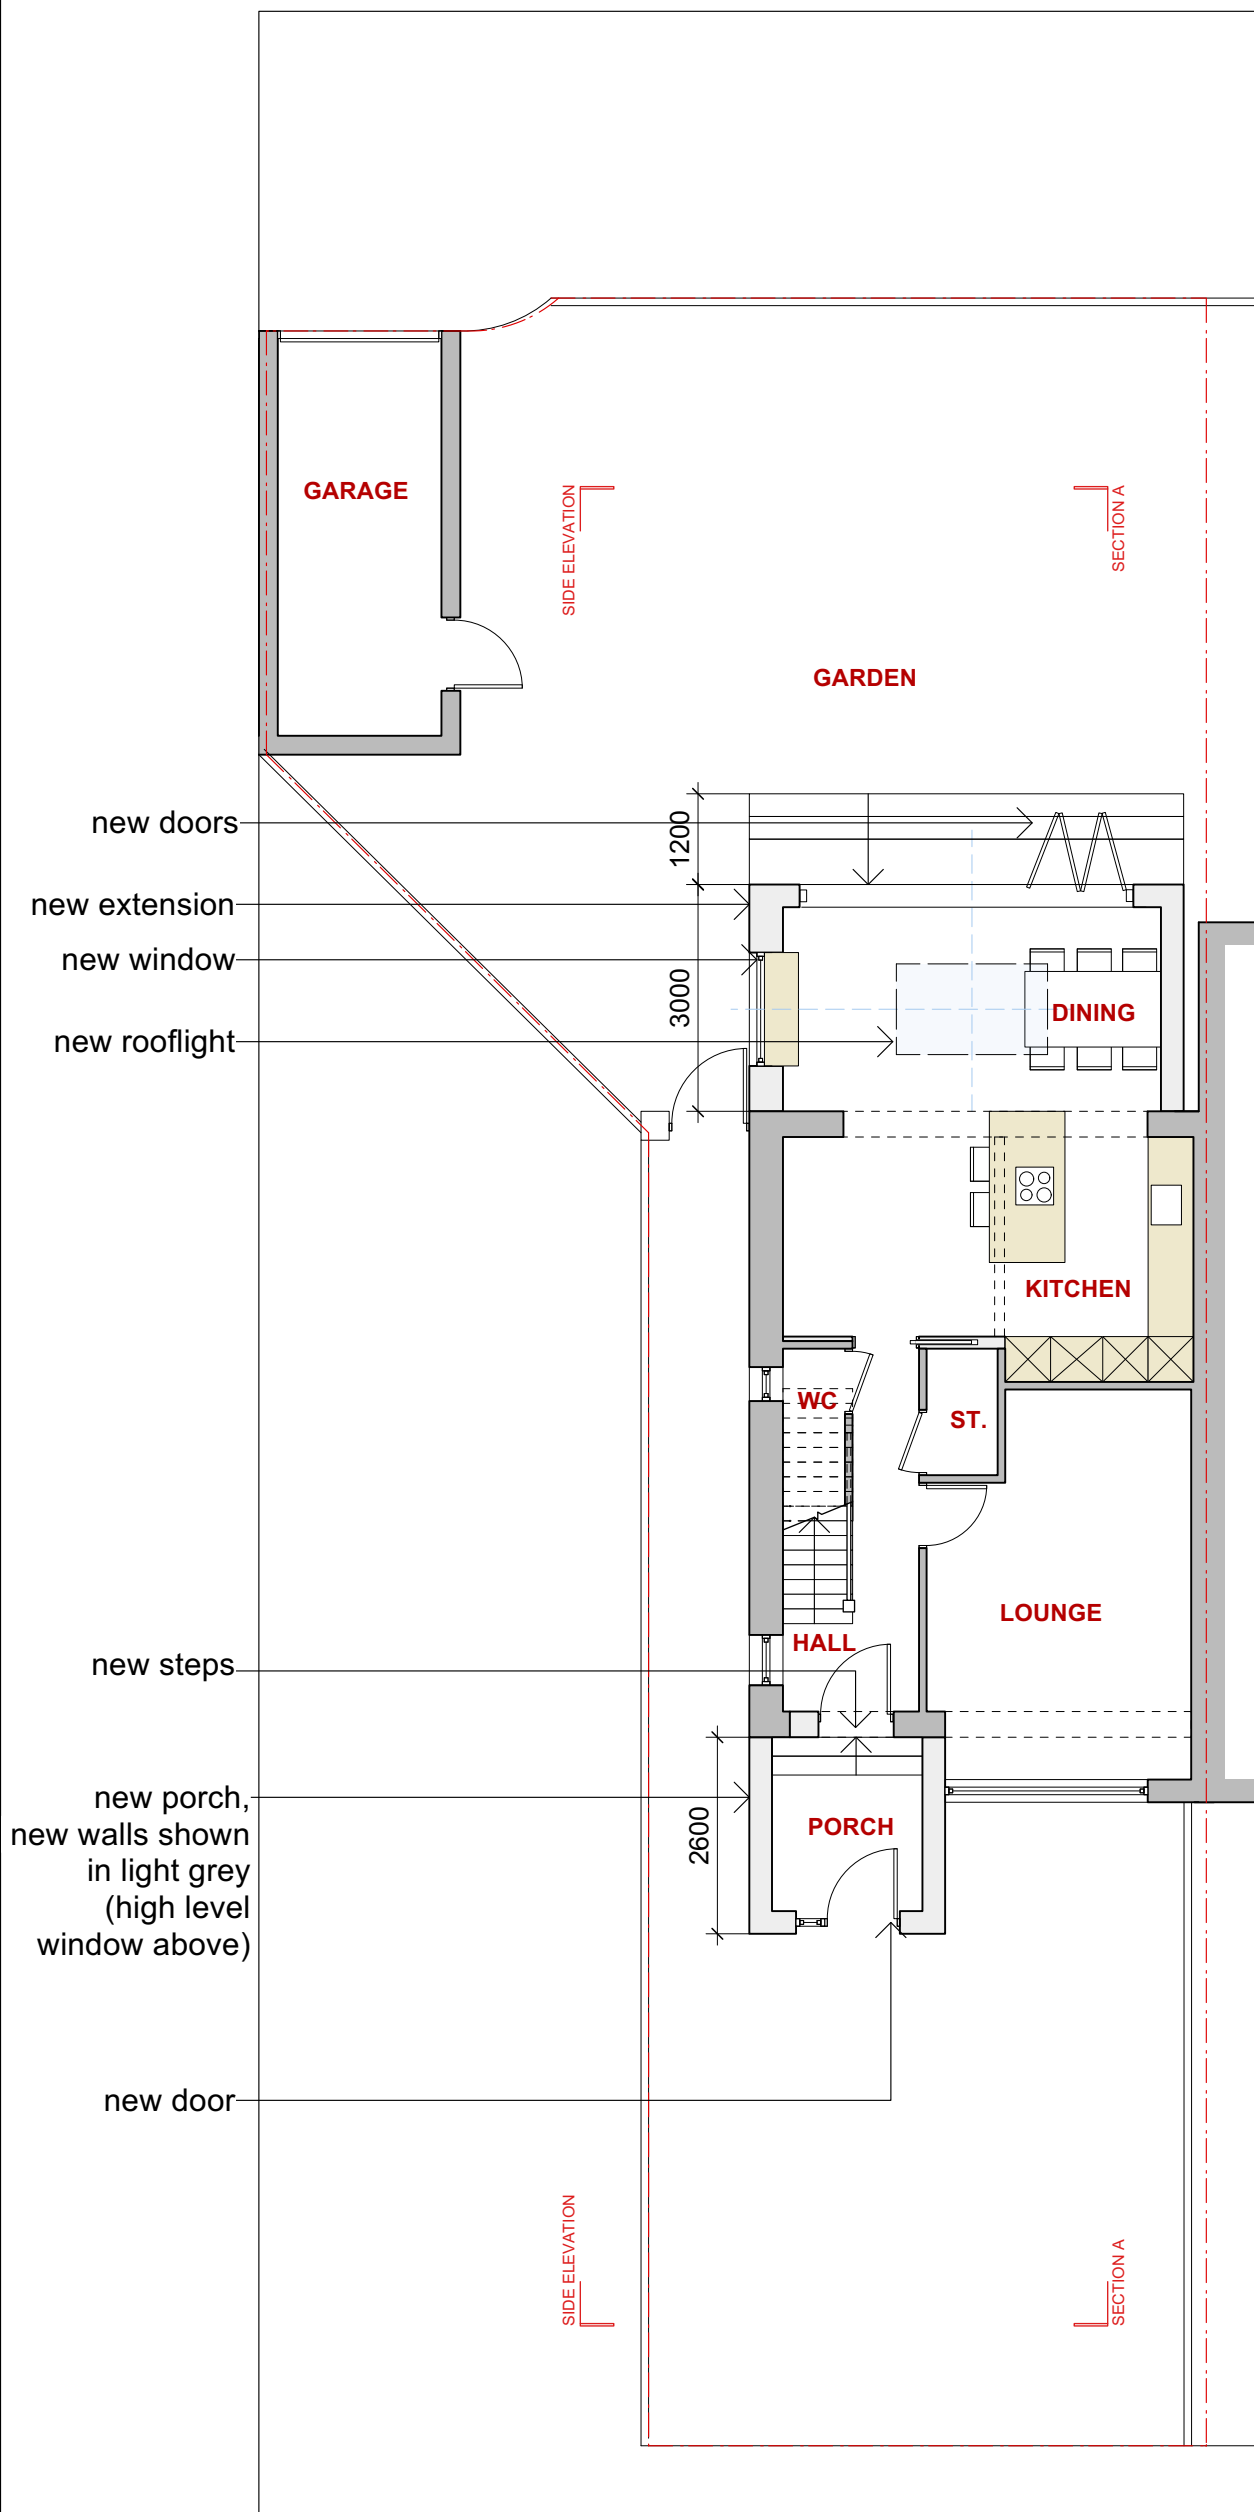

PROPOSED FINISHES:

PROPOSED WALLS: Brick, to match existing

PROPOSED ROOF: Porch to match existing. Rear Extension Single Ply

PROPOSED DOORS & WINDOWS: White uPVC, to match existing

PROPOSED FASCIAS, SOFFITS & RAIN WATER GOODS: Black uPVC, to match existing