




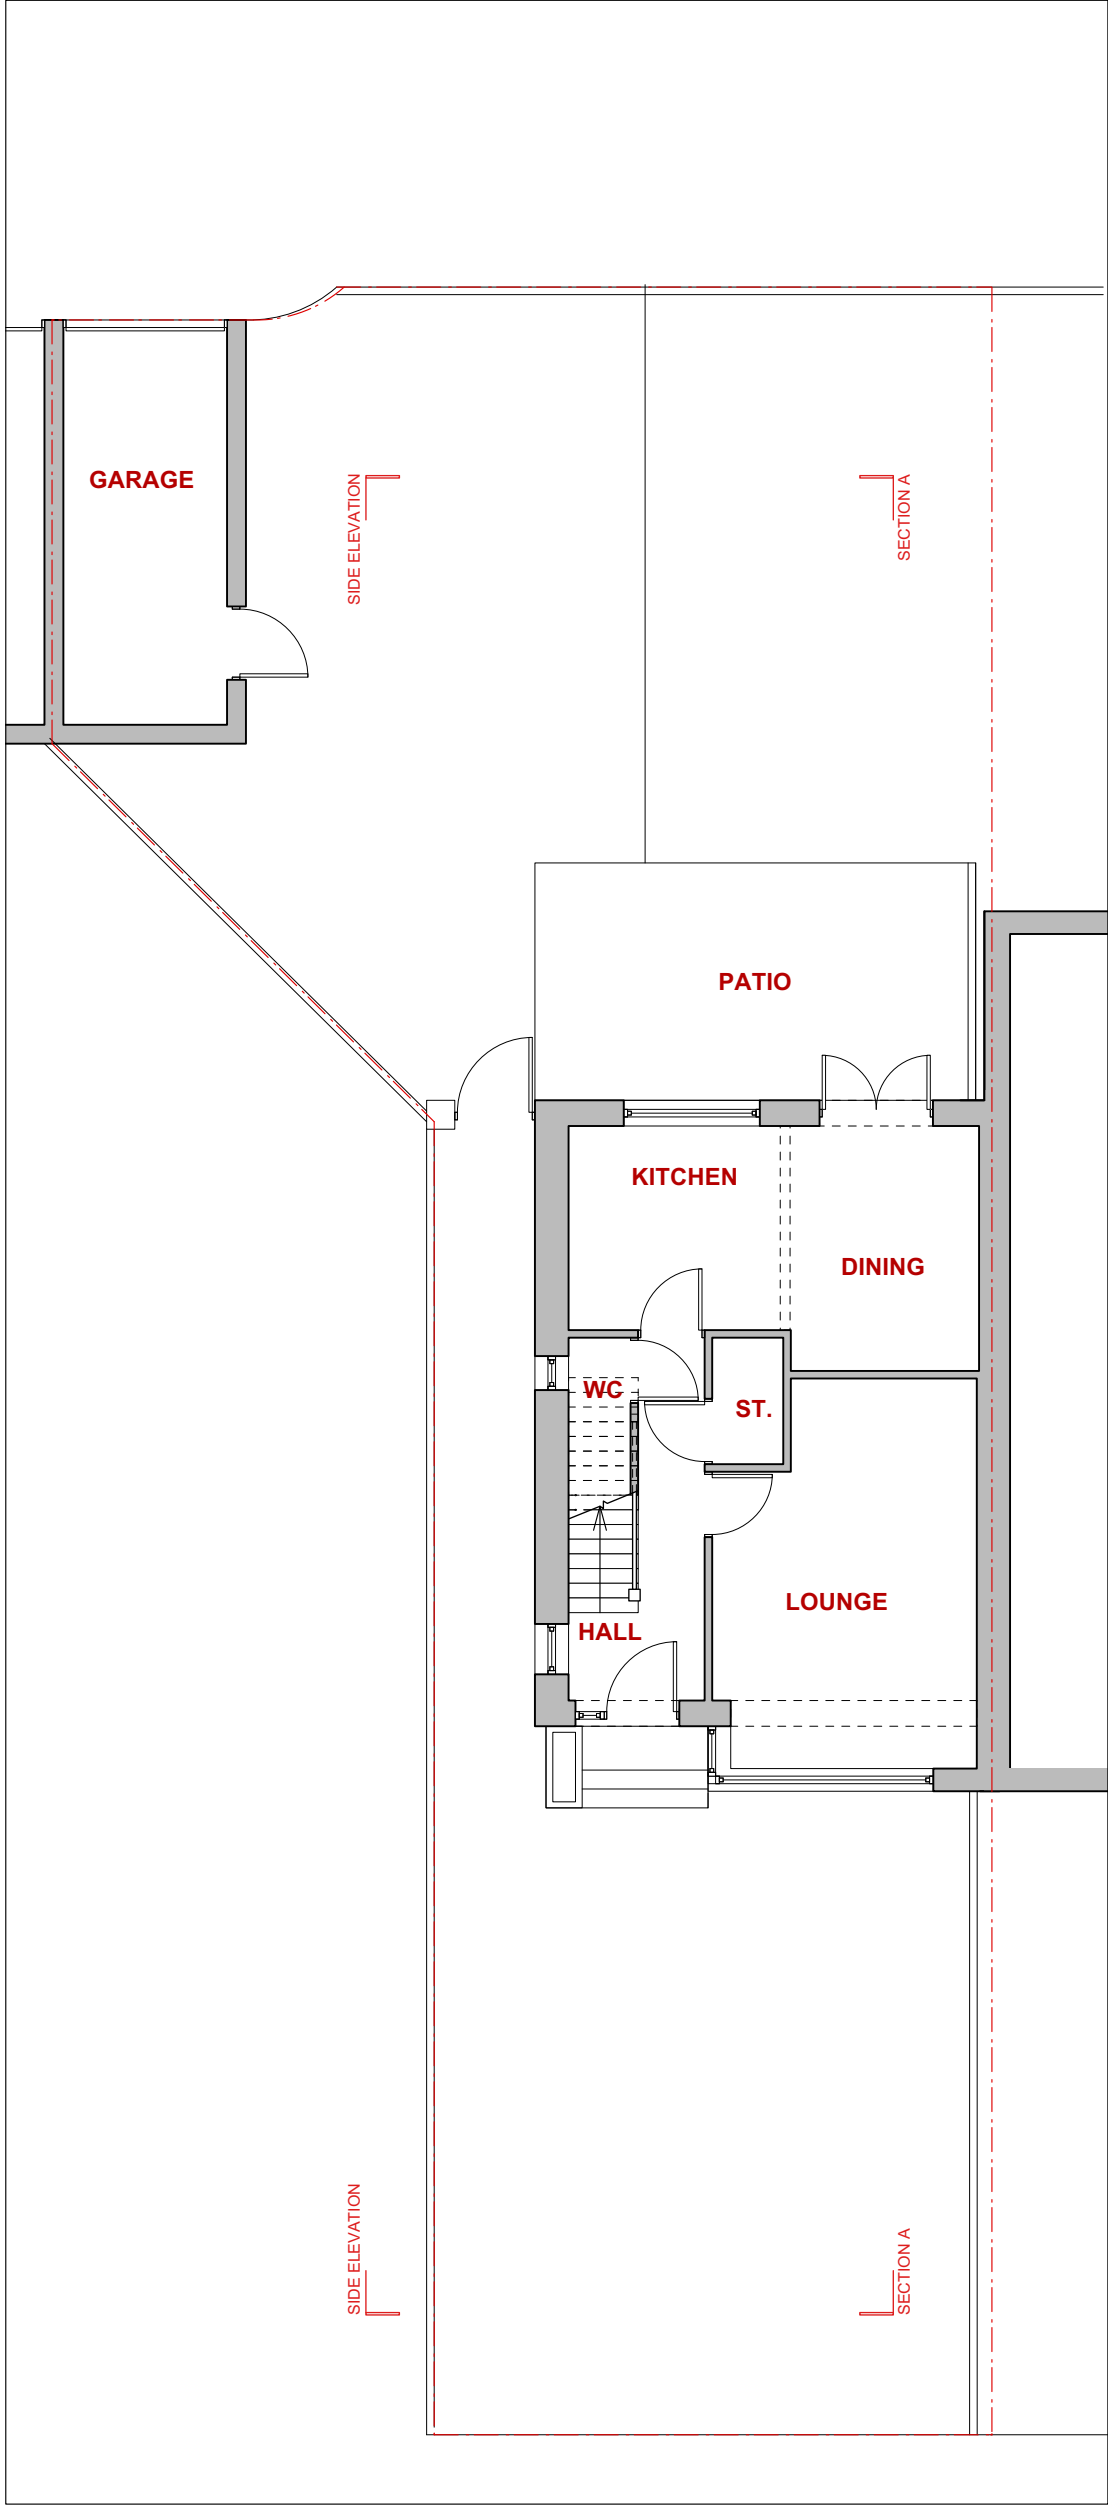

GROUND FLOOR PLAN AS EXISTING

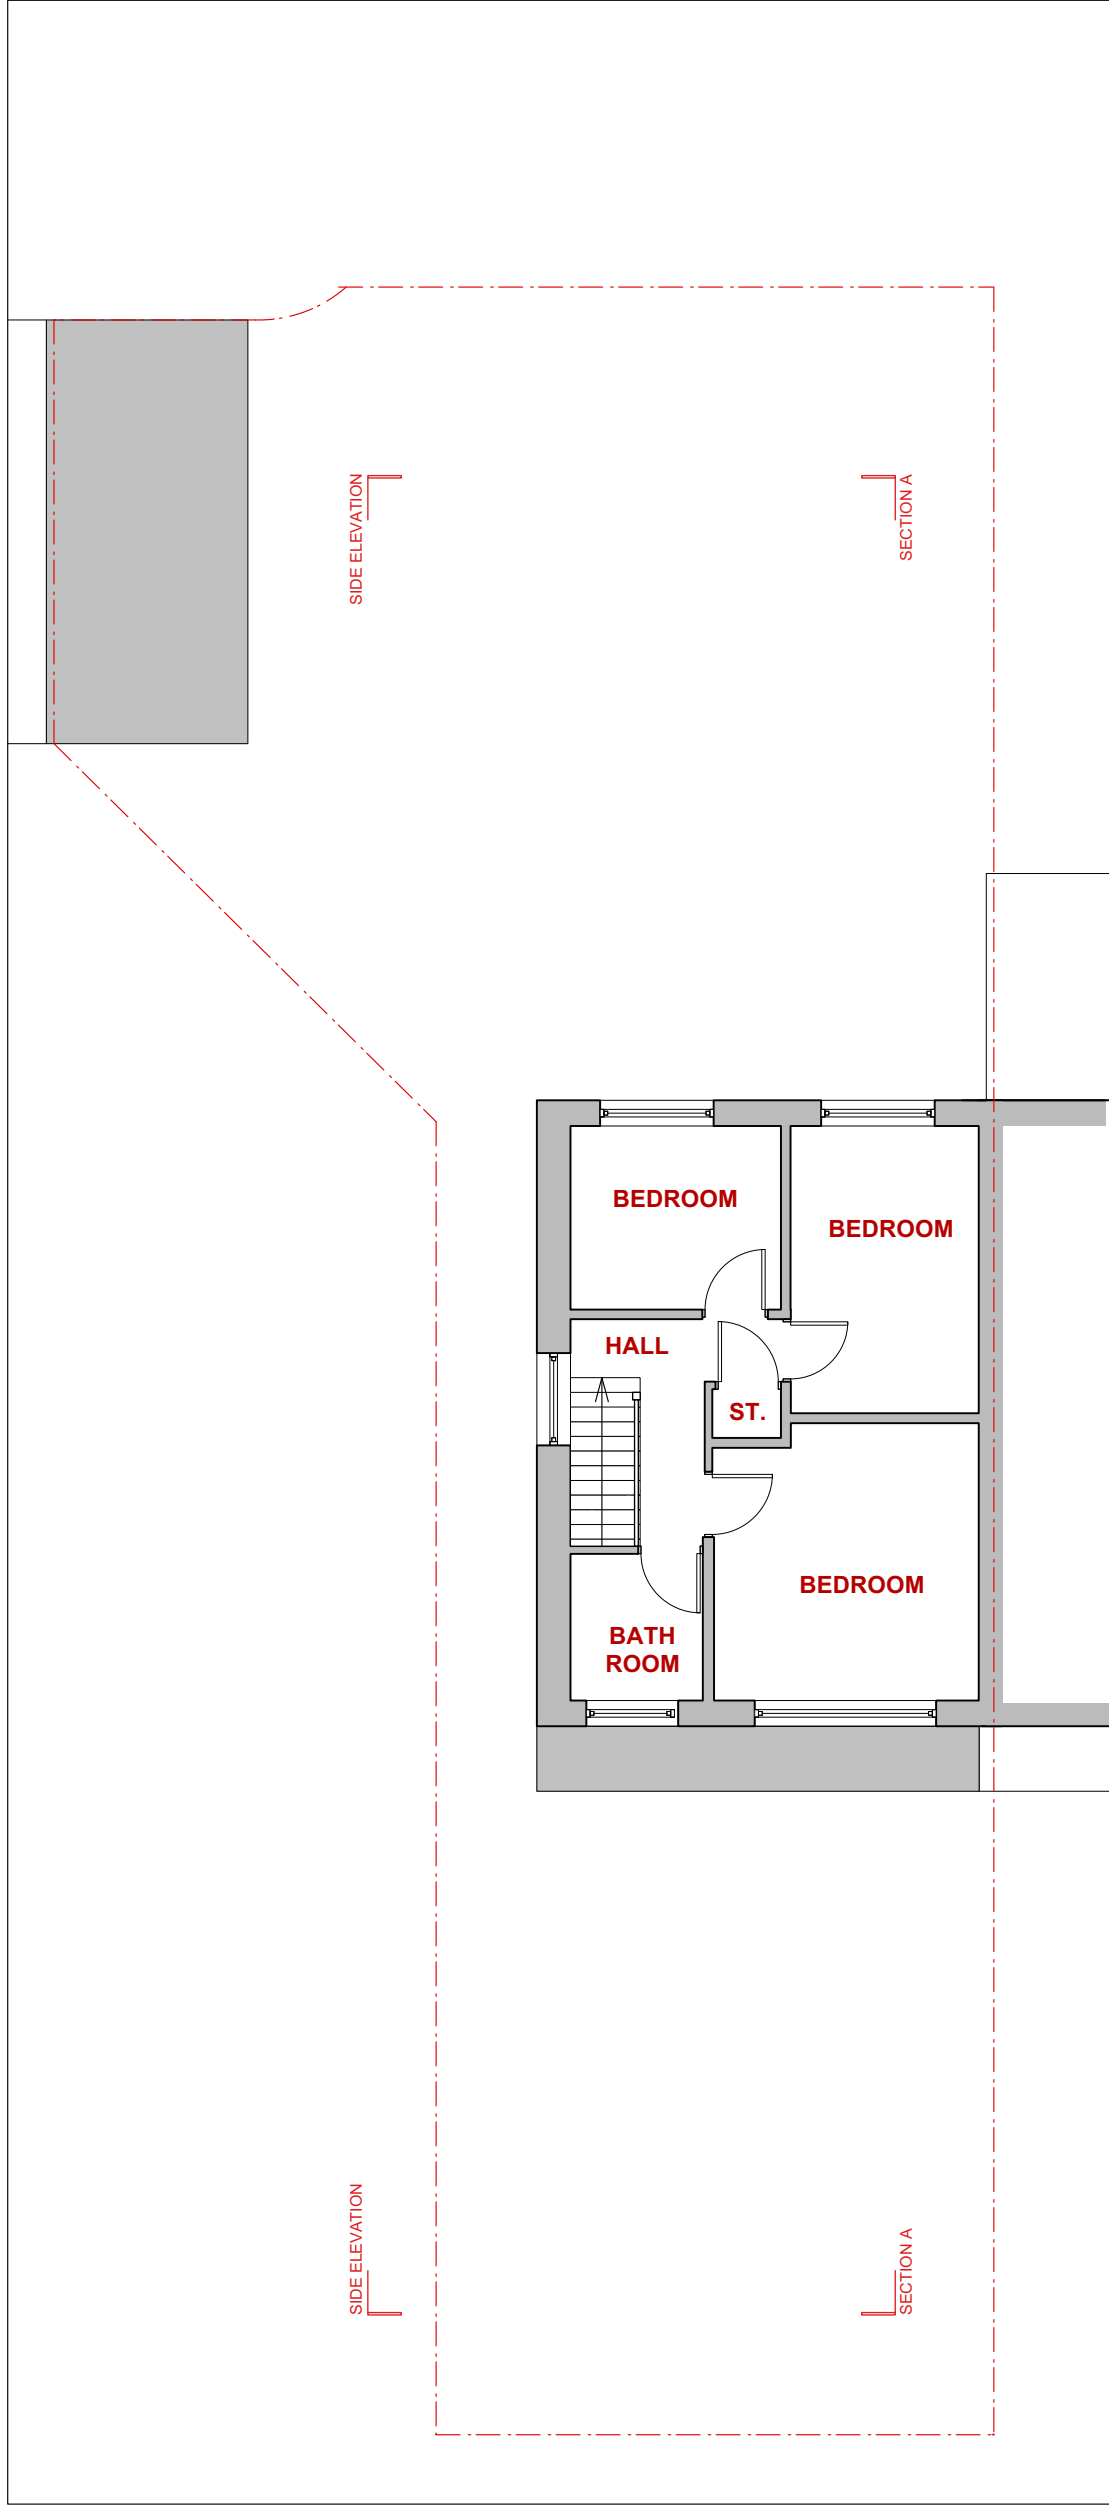


FIRST FLOOR PLAN AS EXISTING

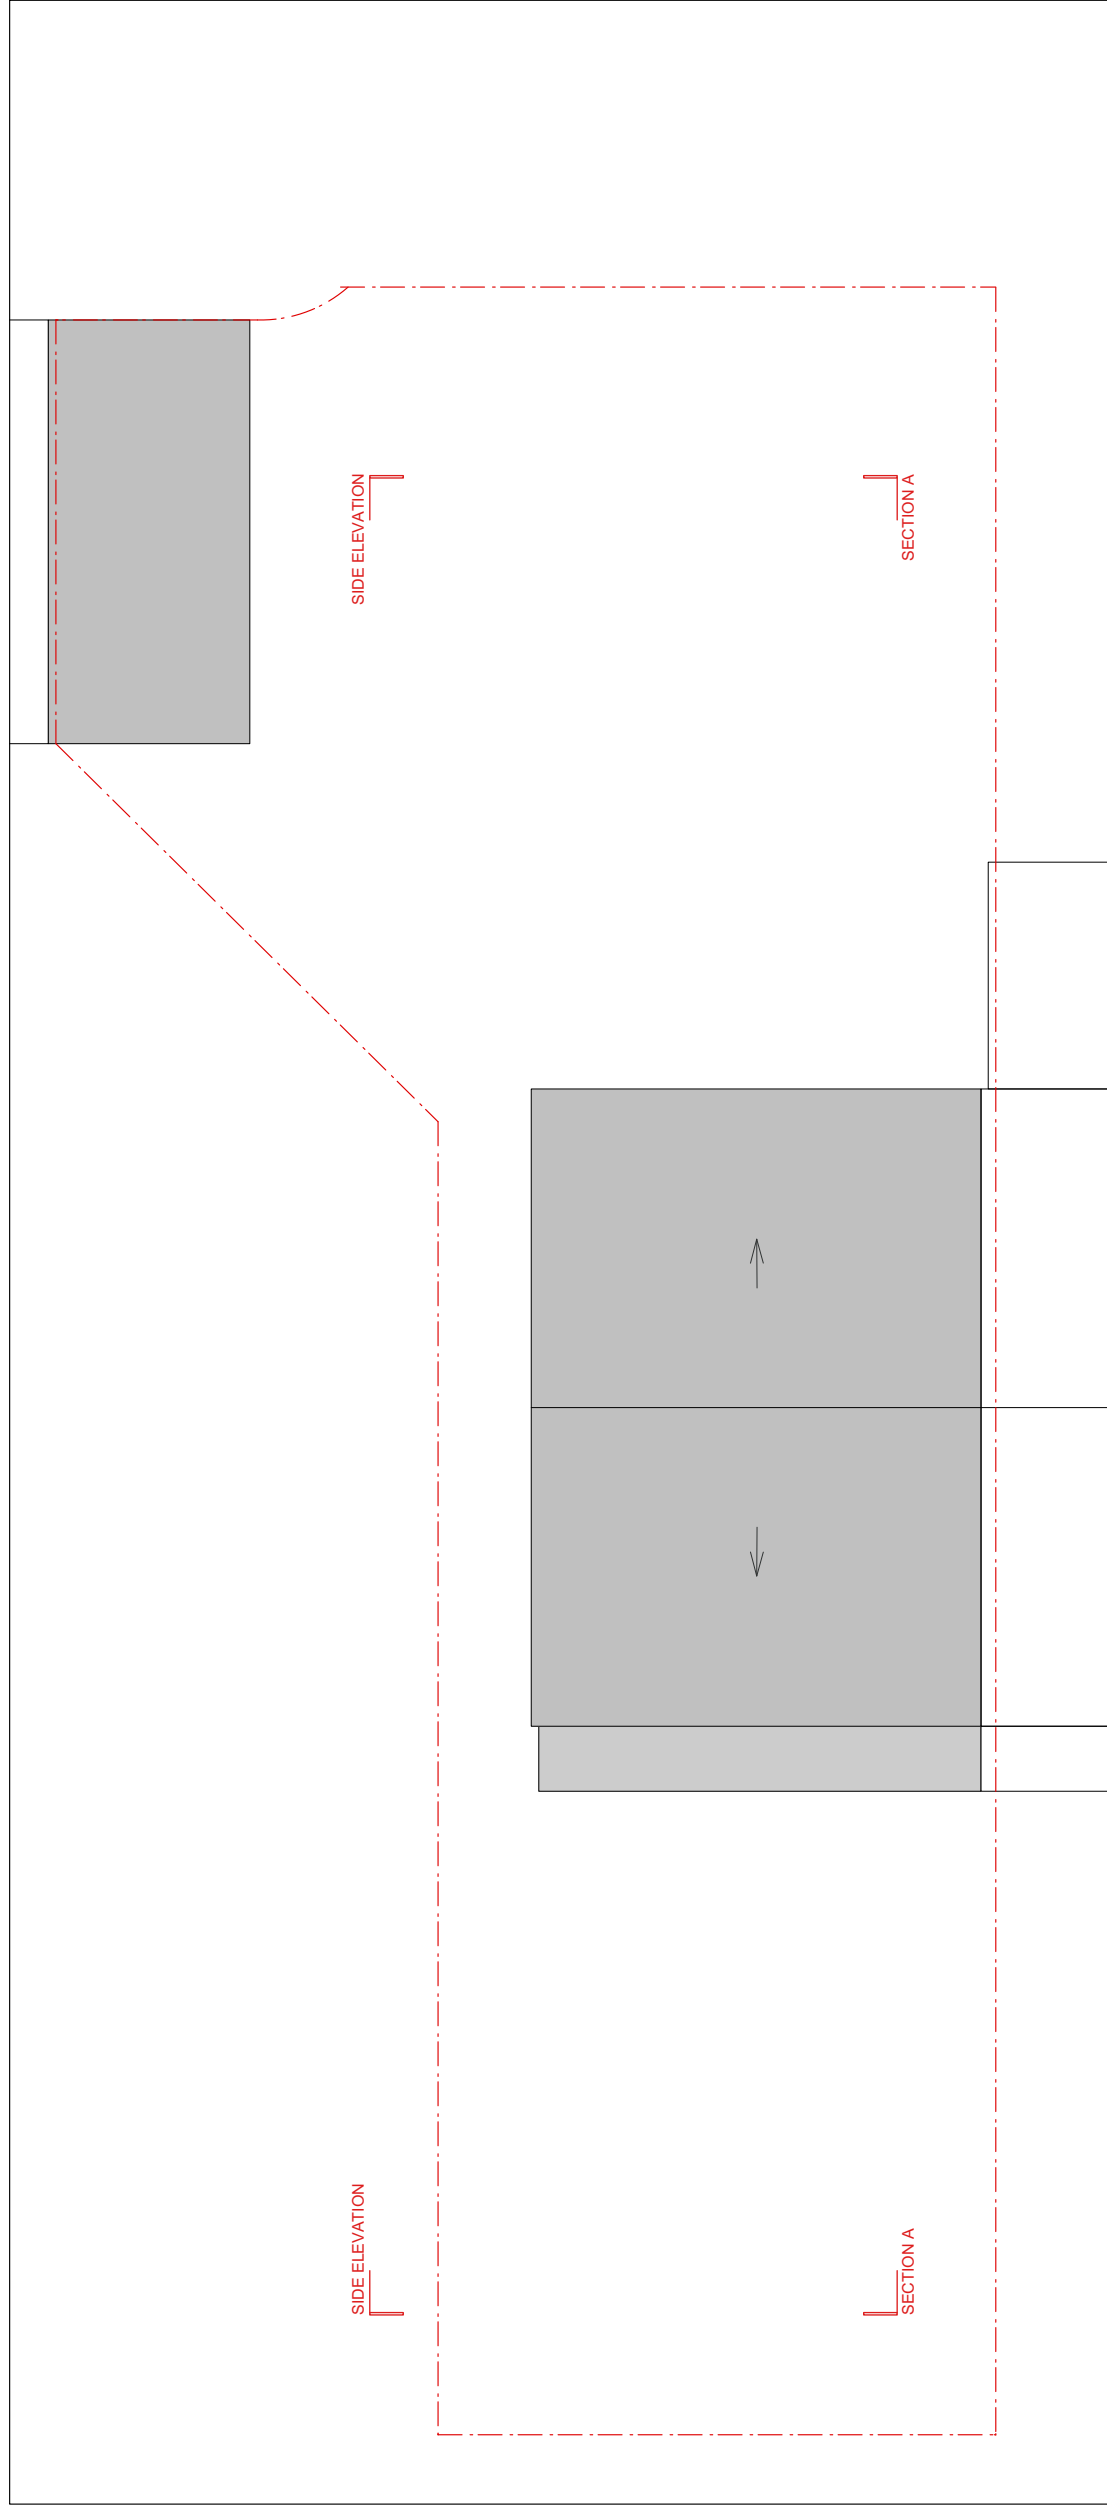


ROOF PLAN AS EXISTING


- EXISTING FINISHES:**
- EXISTING WALLS: Brick
 - EXISTING ROOF: Tiles on Pitched Roof, Felt on Flat Roof
 - EXISTING DOORS & WINDOWS: White uPVC
 - EXISTING FASCIAS, SOFFITS & RAIN WATER GOODS: Black uPVC

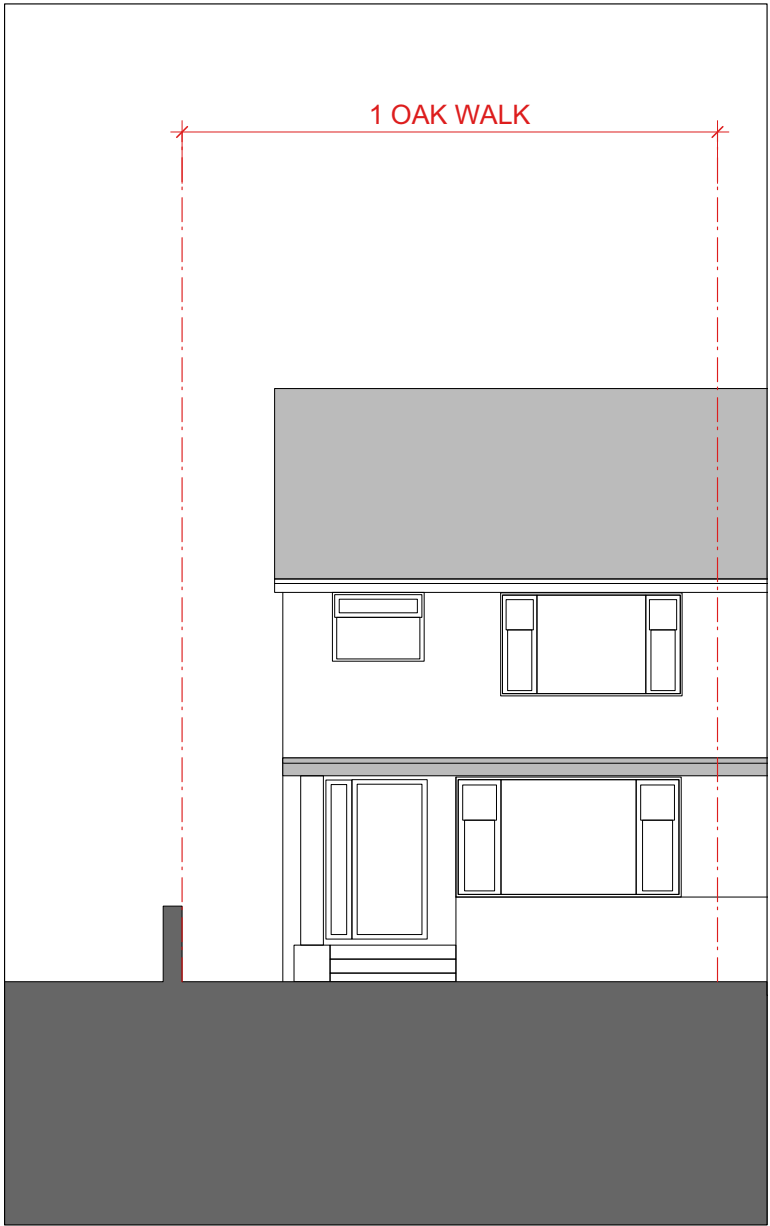


FRONT ELEVATION AS EXISTING

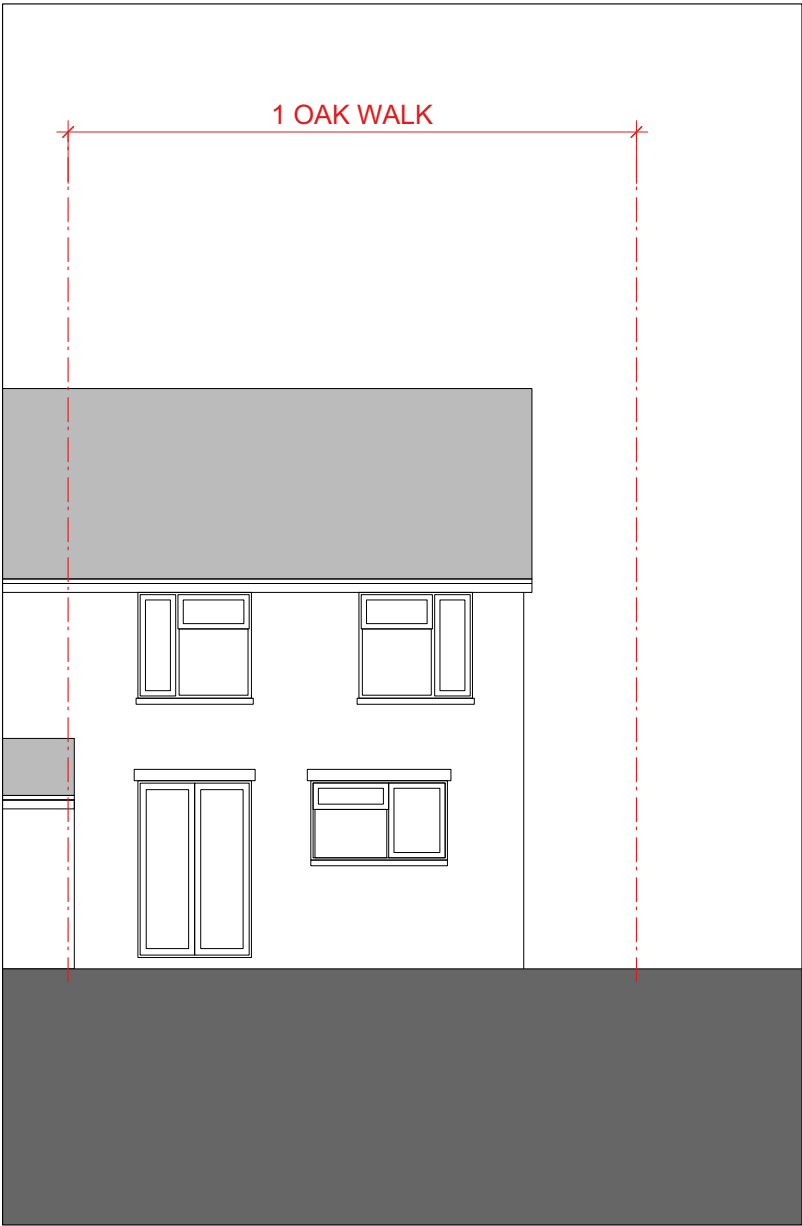

REAR ELEVATION AS EXISTING

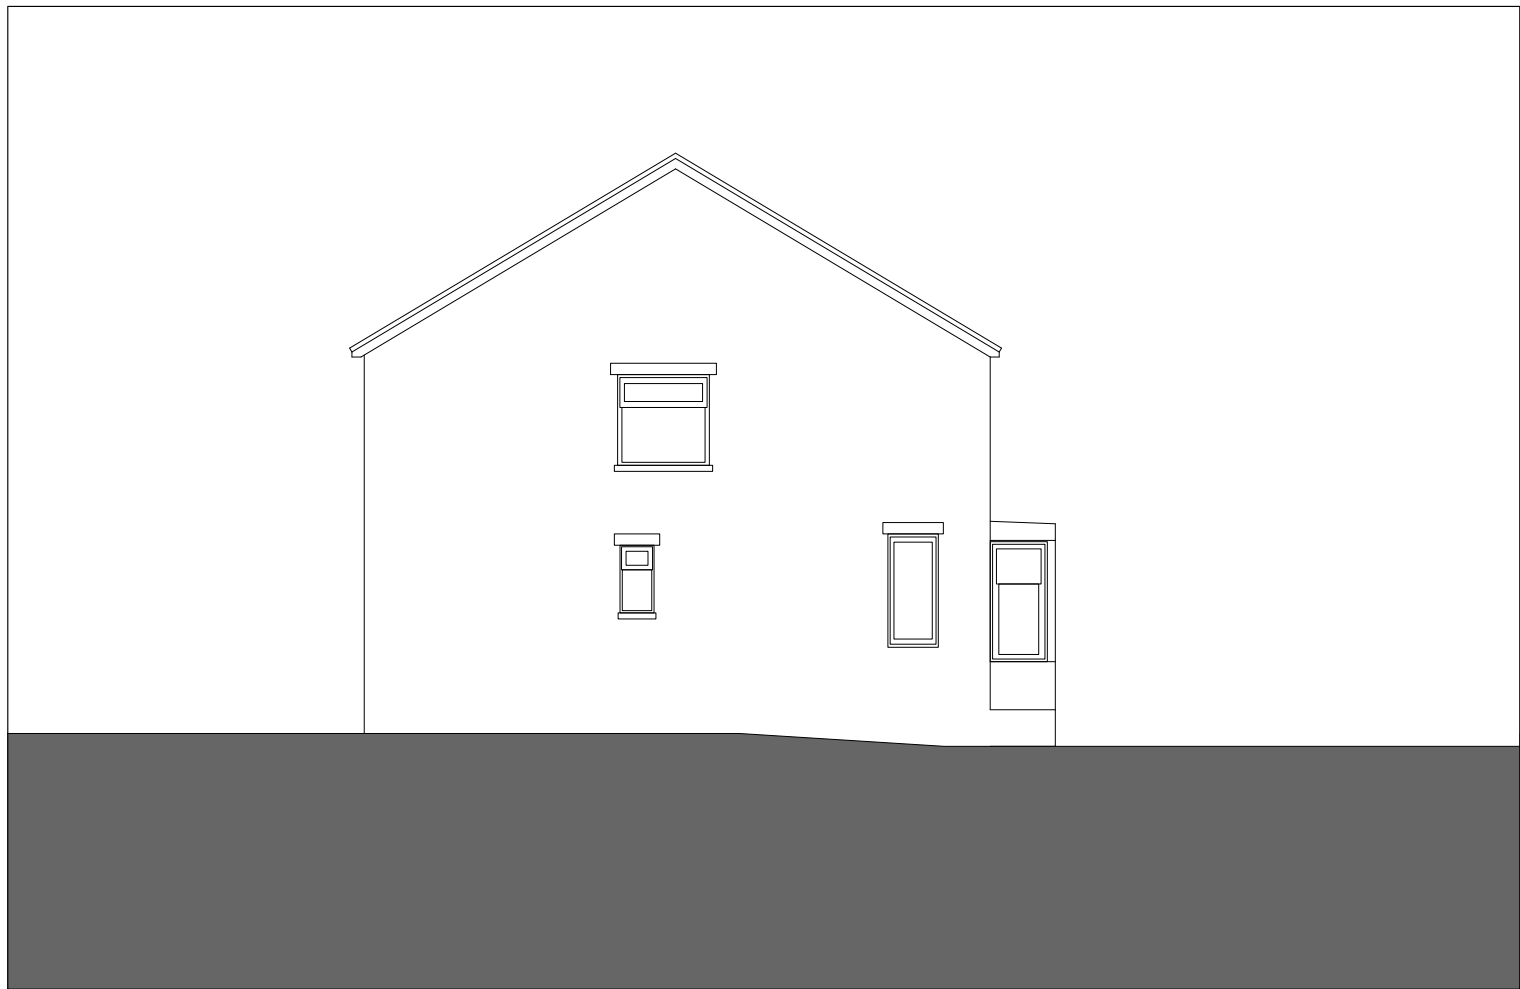

SIDE ELEVATION AS EXISTING

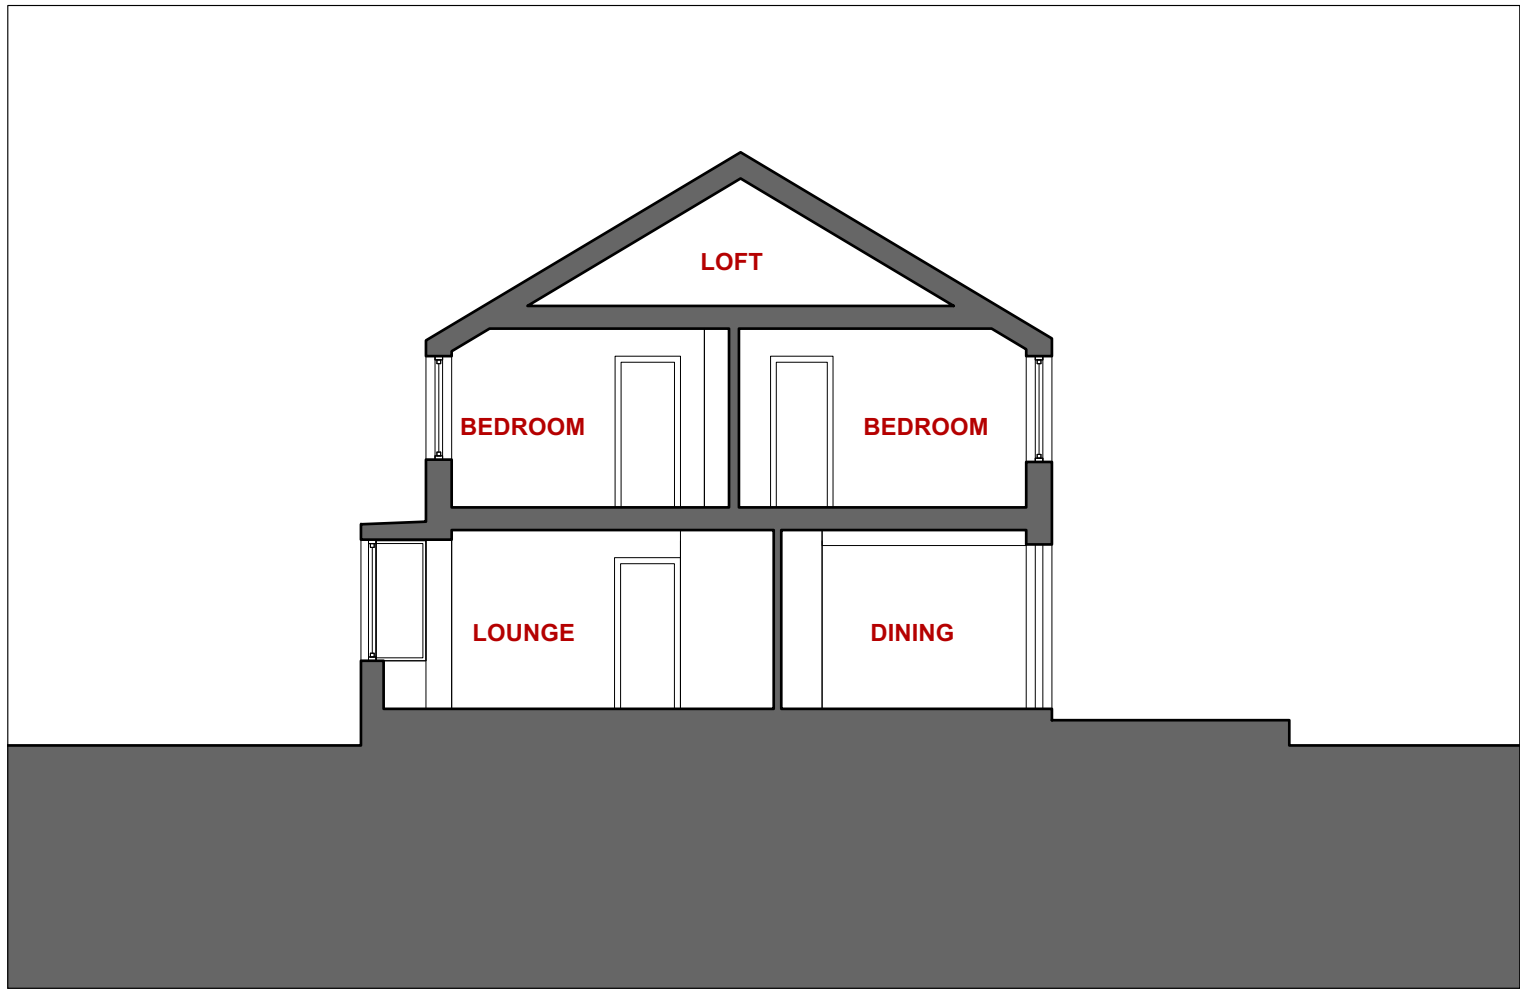

SECTION A AS EXISTING