




BLOCK PLAN AS PROPOSED

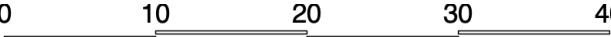

DESIGN ISSUE

revision notes

P1 18/08/2025 Block Plan

DEER ARCHITECTS ling@deerarchitects.co.uk

client Mike & Abbie Reed

project 1 Oak Walk
Fair Oak
Eastleigh
SO50 7JS

drawing title Block Plan
as Proposed

date August 2025

scale 1:500@A3

revision P1

drawing 014.210