



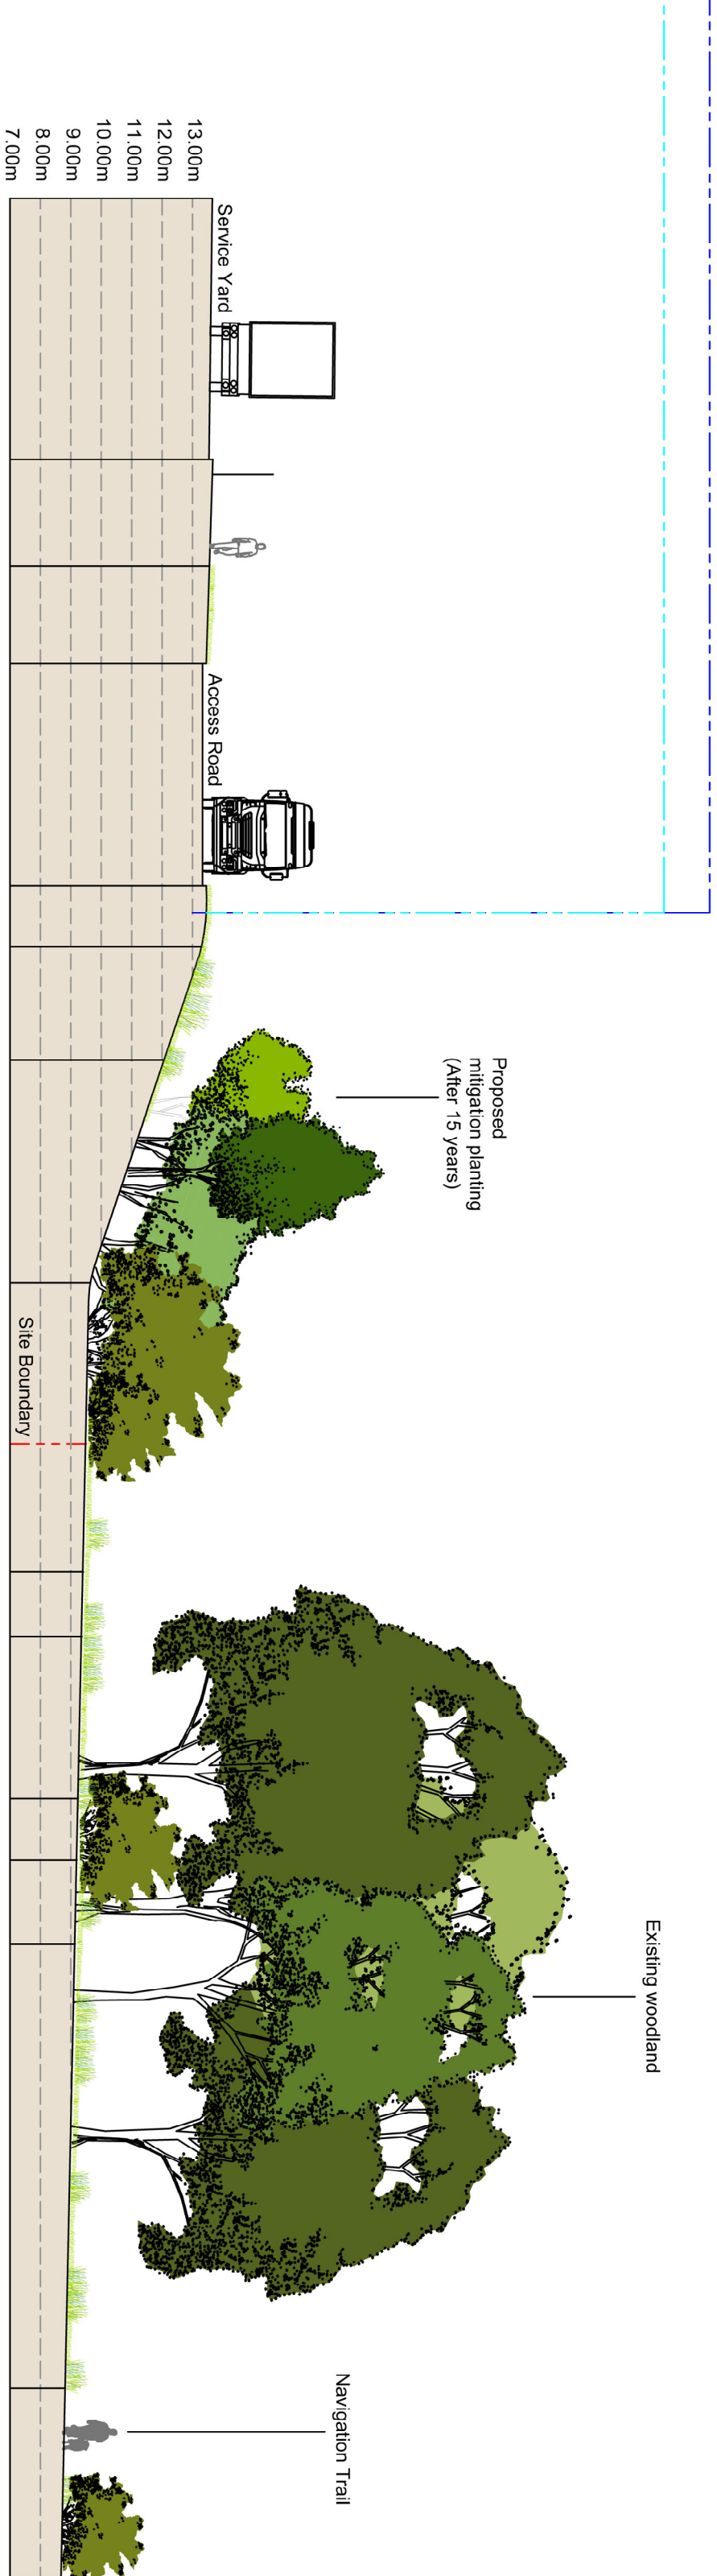


SECTION A SECTION A

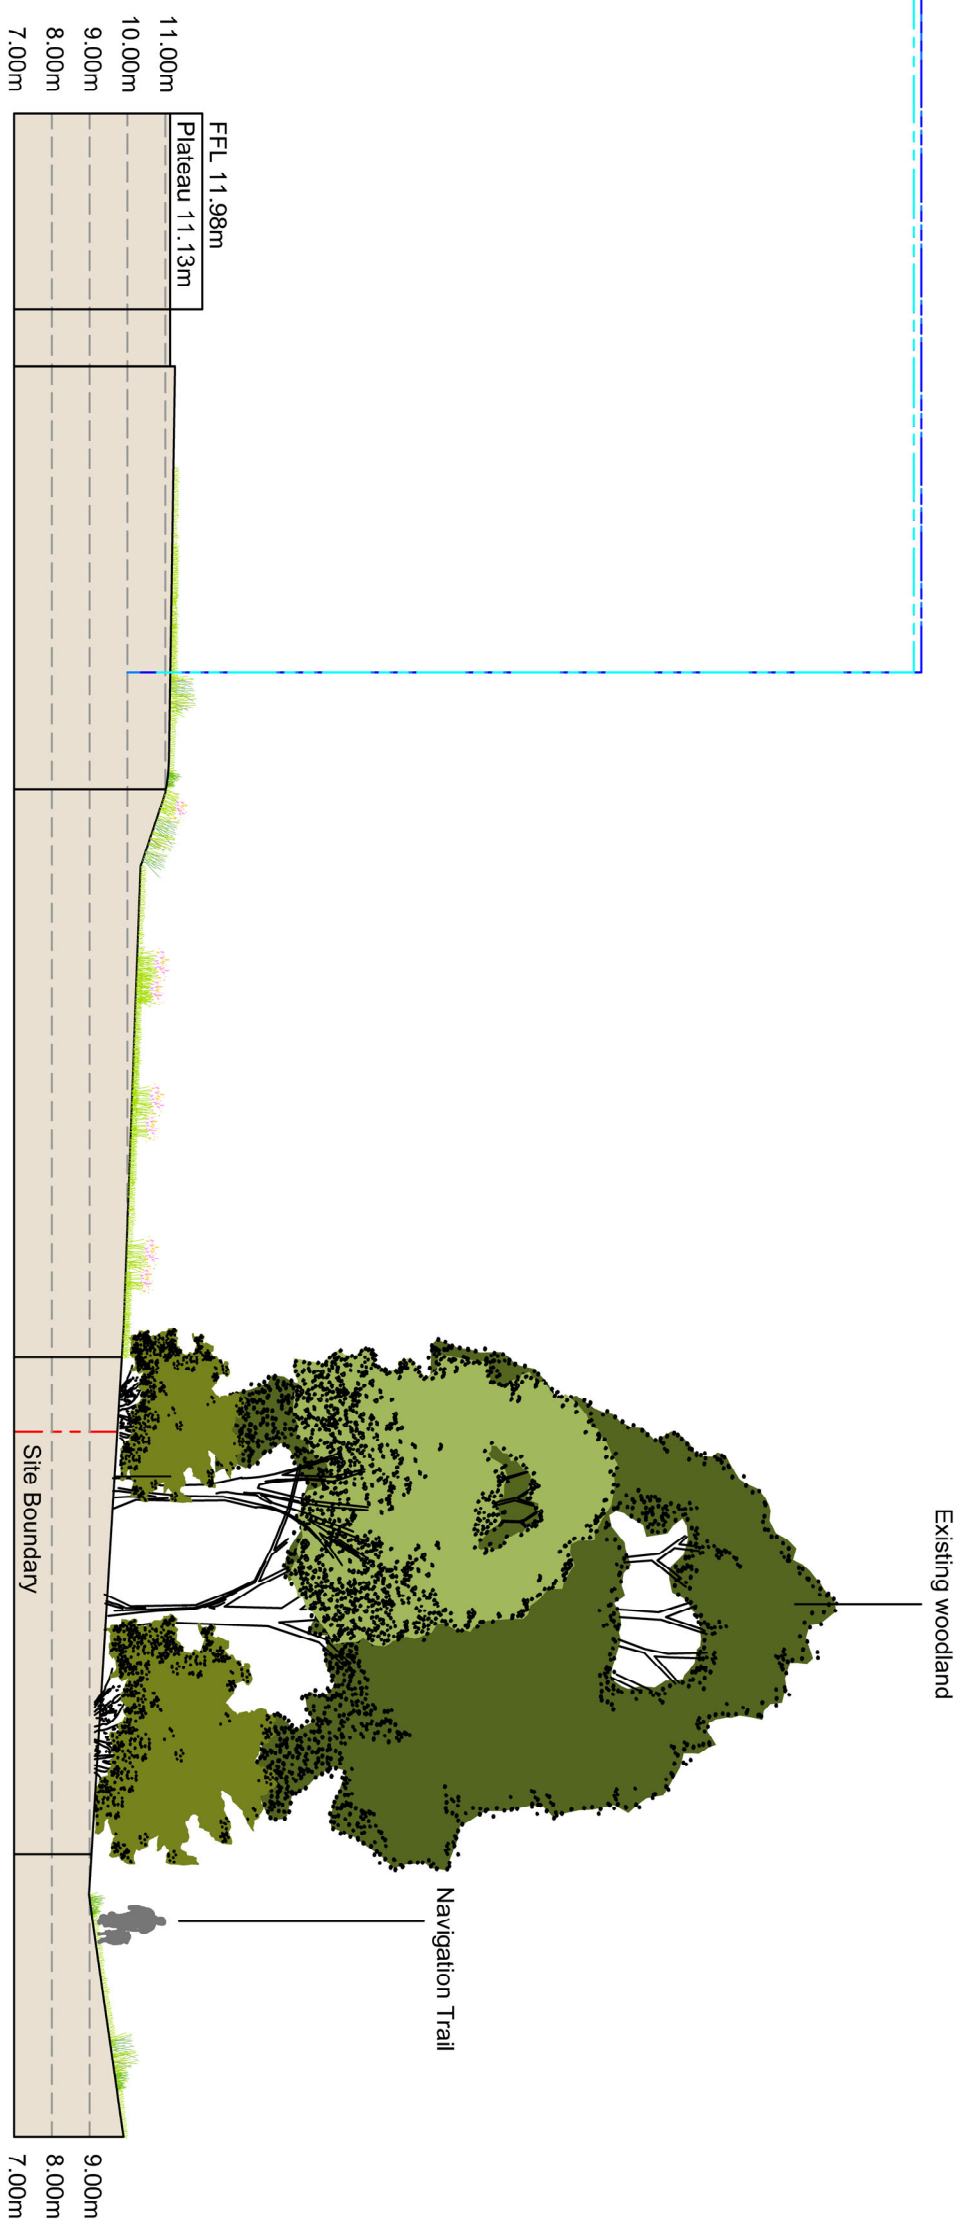

SECTION B



SECTION D

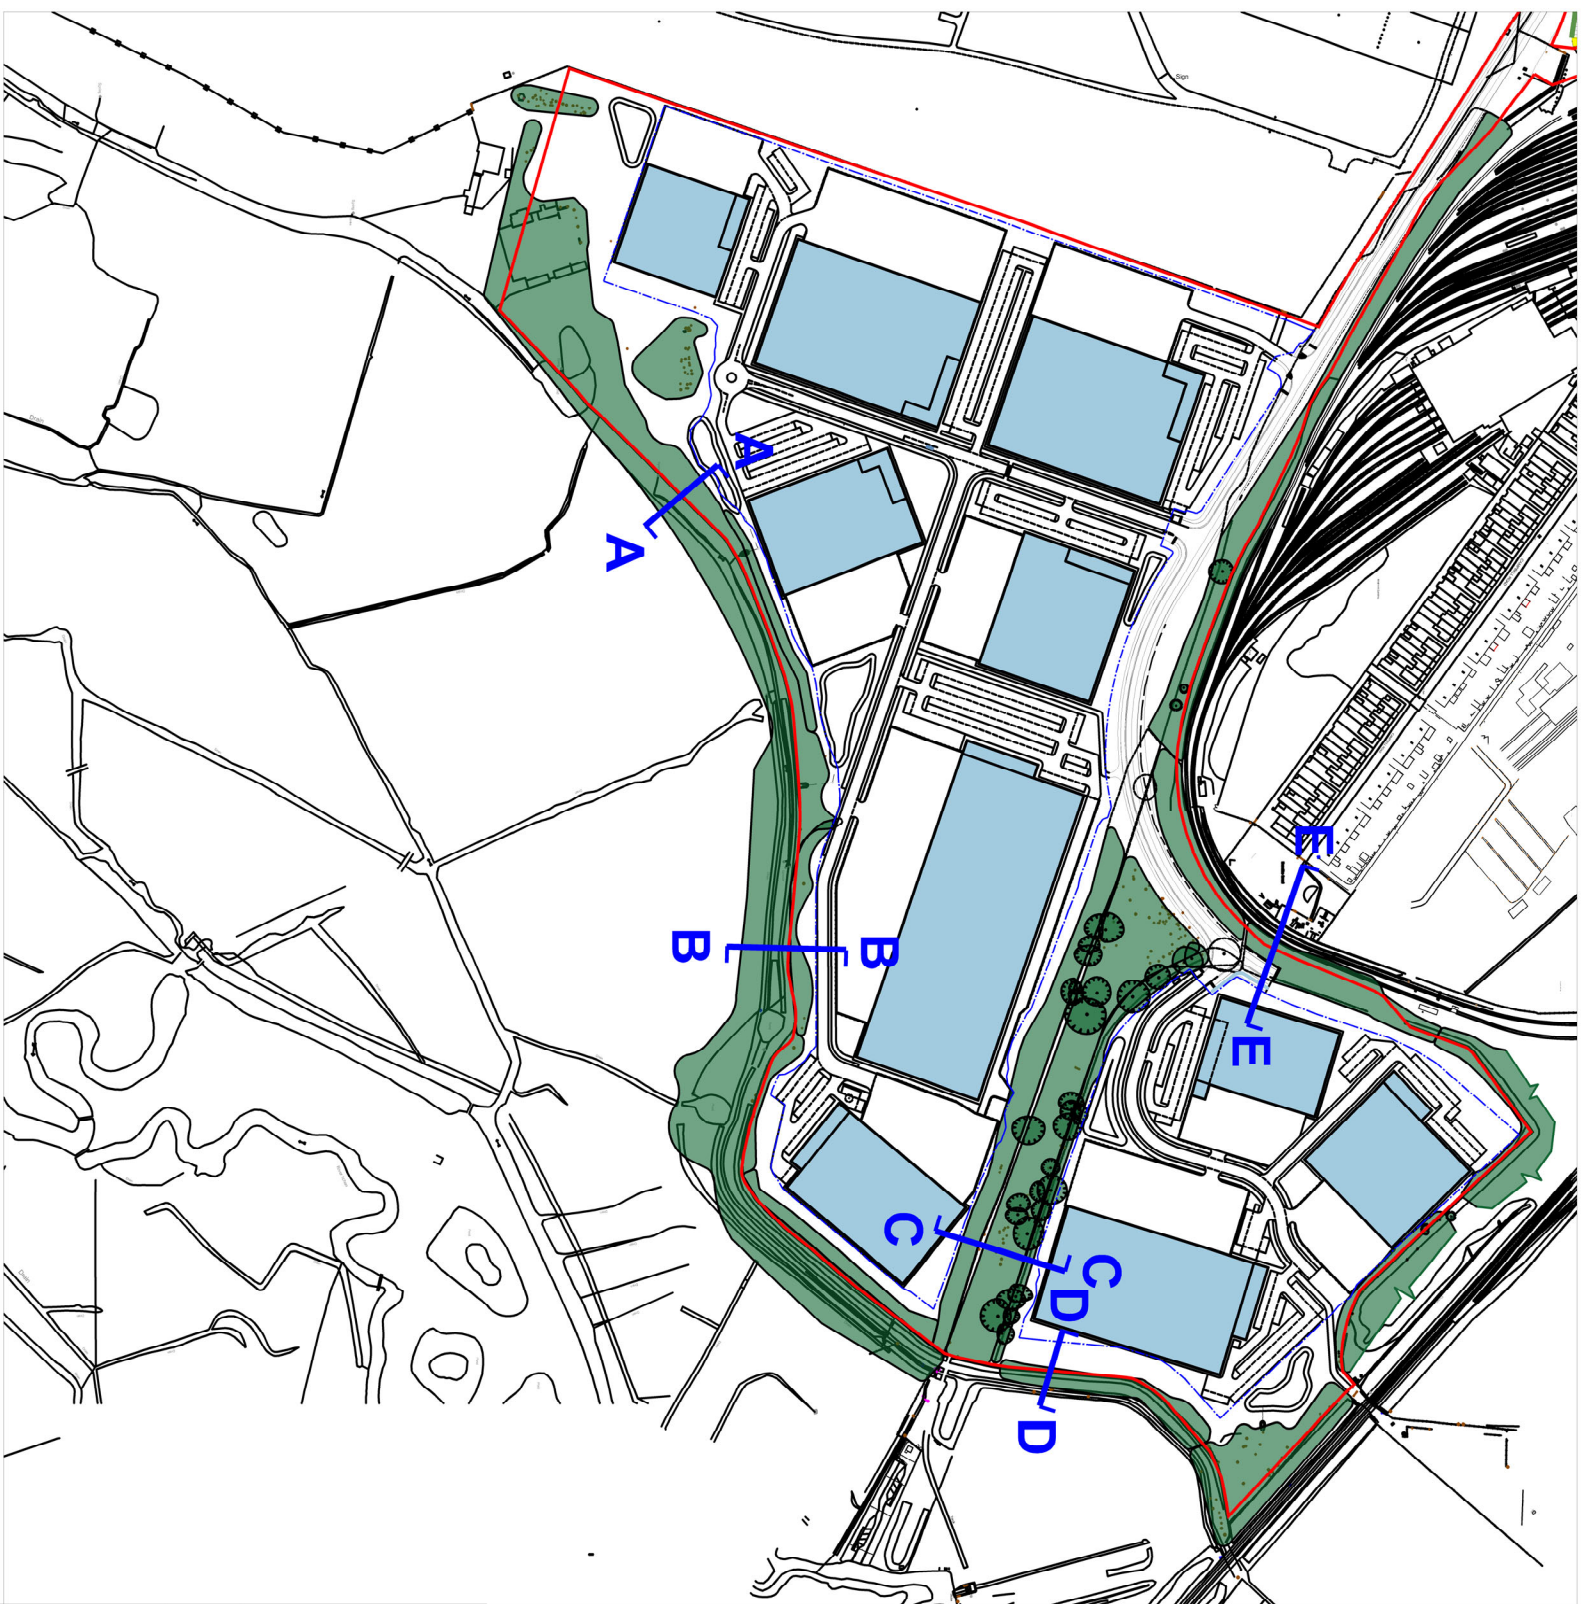

GENERAL NOTES

Do not scale from this drawing.
Only work to written dimensions.
Drawing is for planning purposes only and not for construction.
All site dimensions shall be verified by the Contractor on site prior to commencing any works.
All contractors should ascertain the location of all underground services/utilities before undertaking any work and conflicts resolved. It is assumed all work will be carried out by an experienced competent contractor working to an approved method statement.

Rev.	Date	Amendment	Drawn	Chkd.	Appl.
01	17/03/25	Issued for the approval	JM	CS	CS
02	18/03/25	Minor revision following client comments	JM	CS	CS
03	19/03/25	Updated to current format	JM	CS	CS

Abney Park,
Hunbury Road,
Southampton
SO15 9JG
Tel: +44 (0)1530 302 7783
Email: info@stephens-halliley.com
Web: www.stephens-halliley.com

BLOCWORK (EASTLEIGH)
LIP & SIAL

Project Title
NAVIGATION QUATER
SOUTHAMPTON

Drawing Title
ILLUSTRATIVE MASTERPLAN
LANDSCAPE SECTIONS
PARAMETER COMPARISON

Drawn	Date	Checked	Date	Approved	Date
JM	09/05/25	CS	14/05/25	CS	14/05/25
Scale	Orig. Size	Scale	Planning	Scale	Planning
1:200	A1				
Drawing No.	1001	Rev.	02		
File Path	0940-05-04-1000				

