


NOTES


- 1. The contents of this drawing are copyright of Watts Holt.
- 2. It may not be copied, reproduced or altered in anyway without the written authority.
- 3. Do not scale. Figured dimensions only to be used.
- 4. Check dimensions on site before work proceeds, report any discrepancies.
- 5. If in doubt please ask!

Reproduced from the Ordnance Survey map with the permission of The Controller of Her Majesty's Stationary Office
© Crown copyright reserved

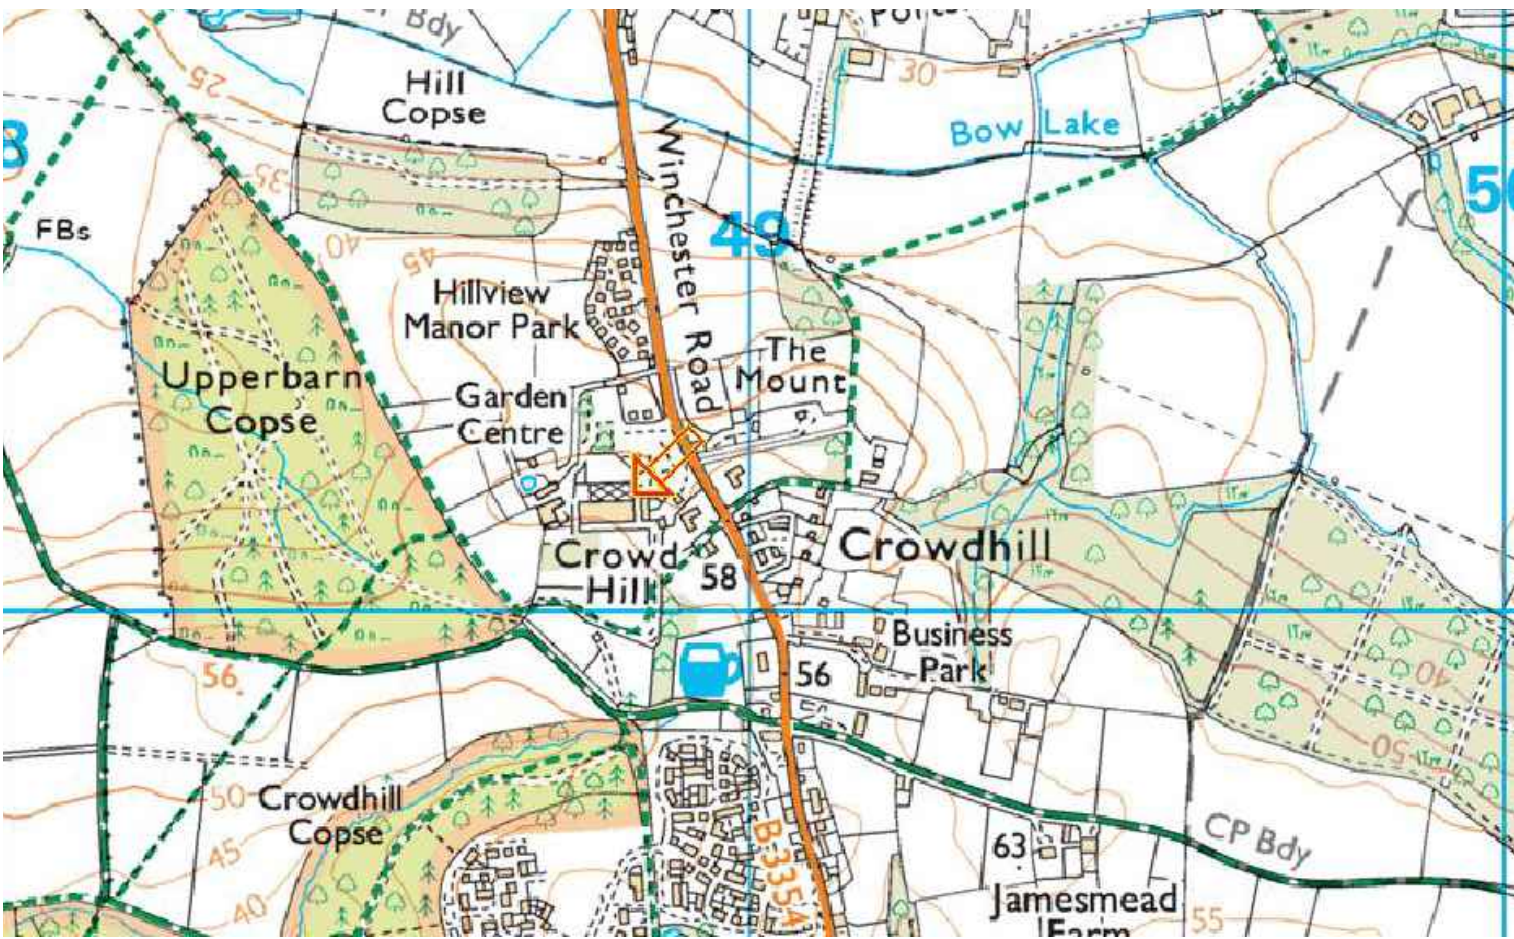

0 5 10 15 20 25 METERS

In-Excess UK Ltd
In-Excess, Winchester Rd, Eastleigh

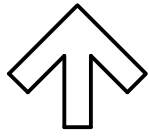

WATTS HOLT

THE YARD
LOCH ROAD, POOLE
DORSET, BH14 9EX
W: www.wattsholt.com
T: 01202 461586
E: hello@wattsholt.com

Scale 100mm @ A1

No.	Revision.	Date	By

Project

In-Excess, Winchester Rd, Eastleigh

Client / Brand

In-Excess UK Ltd

Drawing Title

Location + Block Plan

scale @ A1 1:500/10 000 checked .

date Feb '26 drawn VT

19148 201