



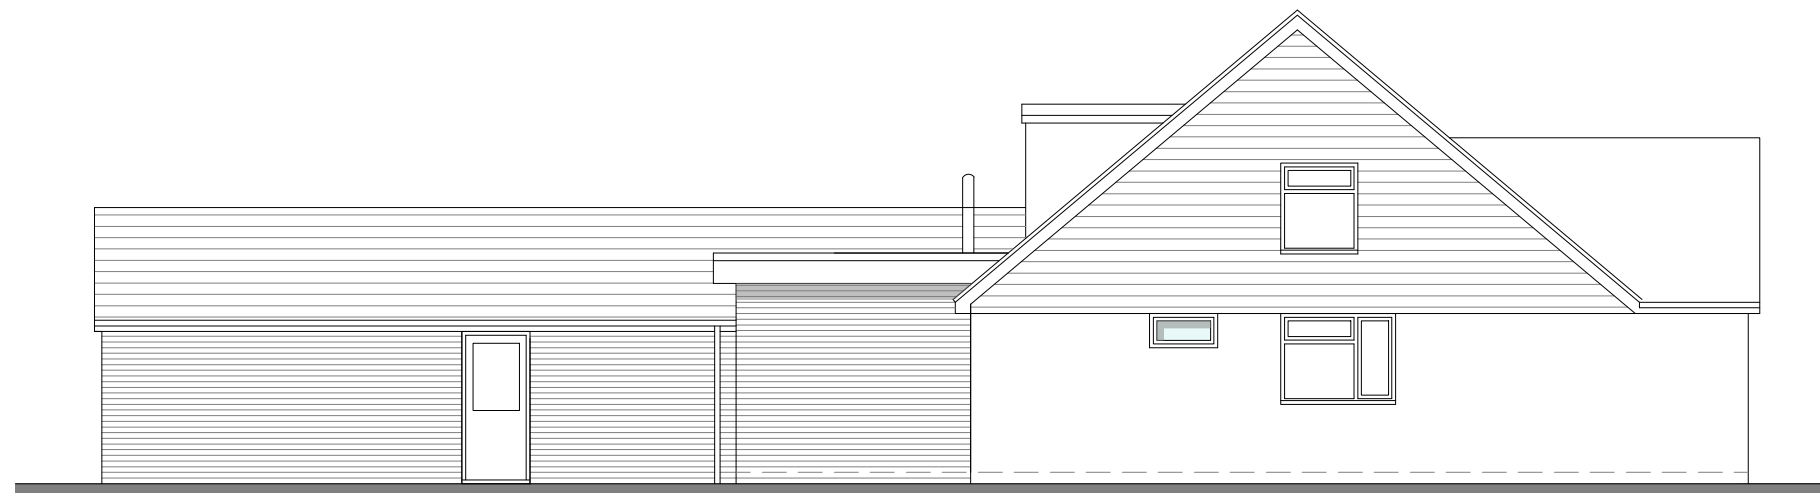

SIDE ELEVATION



REAR ELEVATION

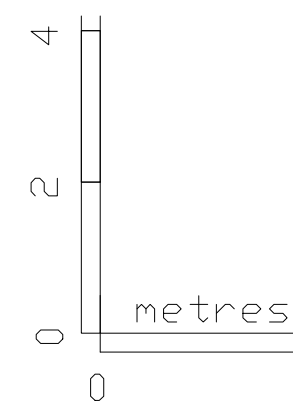

General Notes

This drawing is copyright of Lakeside Planning Services LTD. All rights reserved.
This drawing is intended for Planning purposes only.

Party Wall Agreements should be obtained by the client and Lakeside Planning Services are not liable for failure to notify the relevant parties.

Proposed Meters subject to specialist specification

Log burner & Flue position subject to specialist specification.

92 Pine Road,
Chandlers Ford

Proposed Elevations

Project
WELS251208
Date
DEC 25
Scale
1:100 @ A3

Sheet
SK.2

Lakeside Planning Services