




TYPICAL ATTENUATION TANK
BUILT IN GEOCELLULAR UNITS (SECTION)
NOT TO SCALE

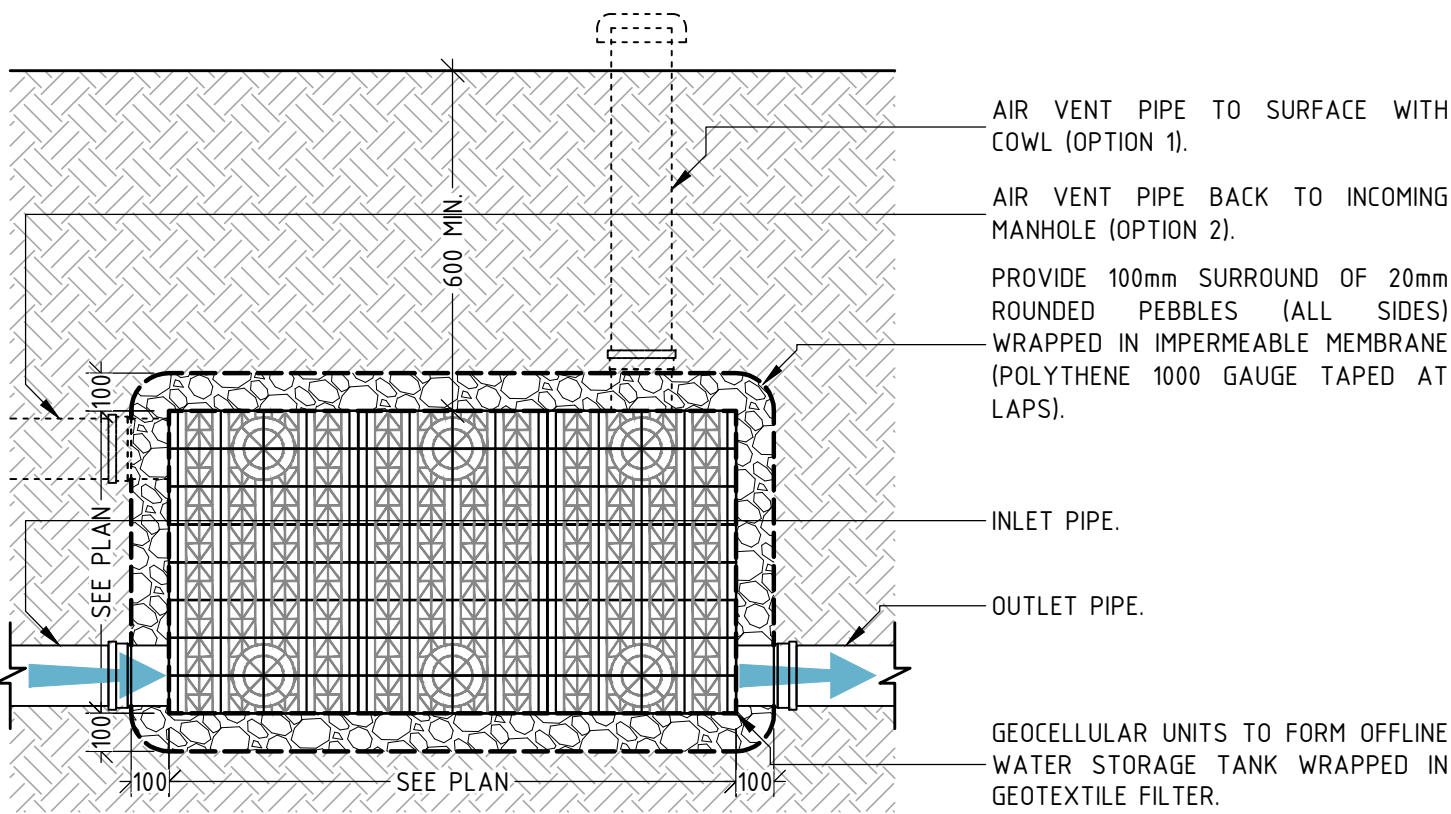


TYPICAL GEOCELLULAR TANK
ACCESS TURRET DETAIL (SECTION)
NOT TO SCALE

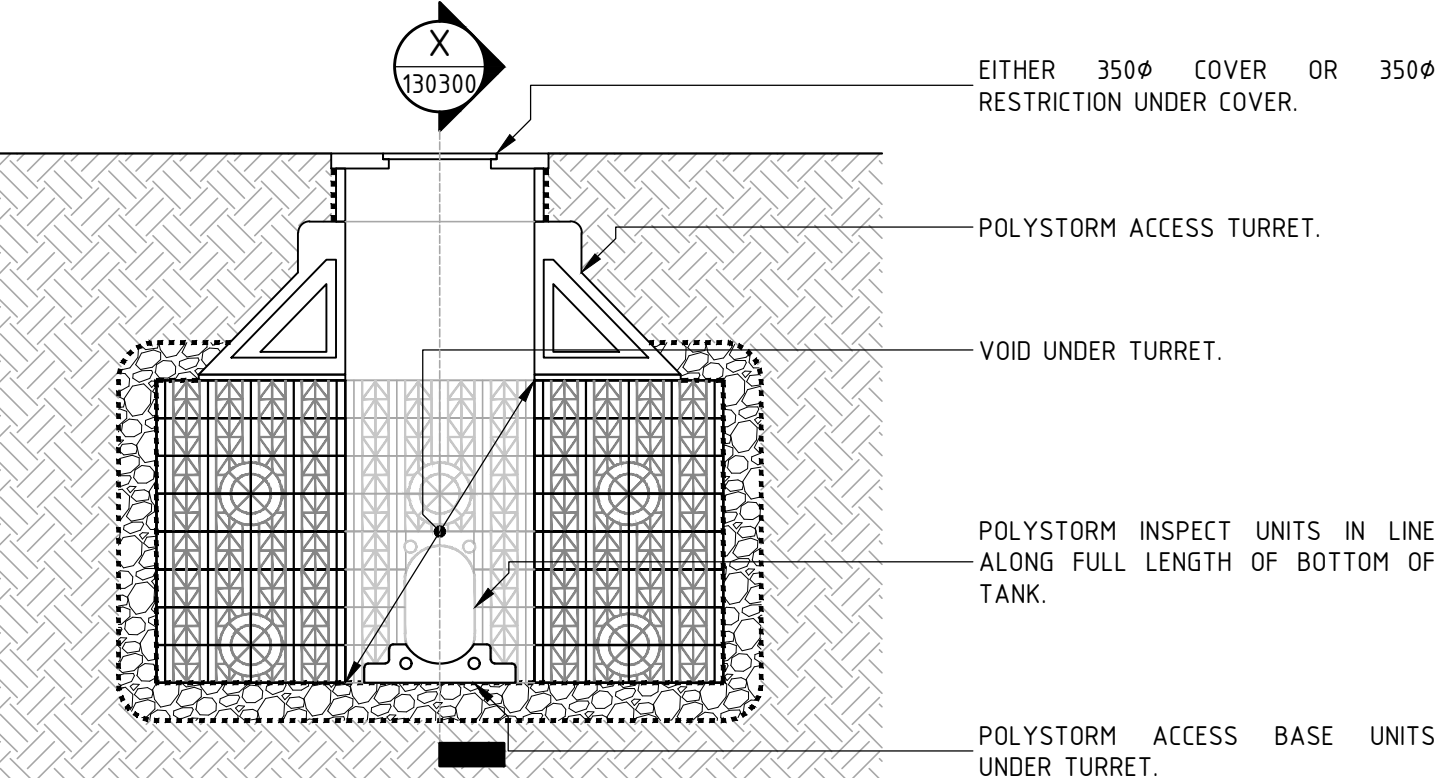


SECTION X-X
NOT TO SCALE

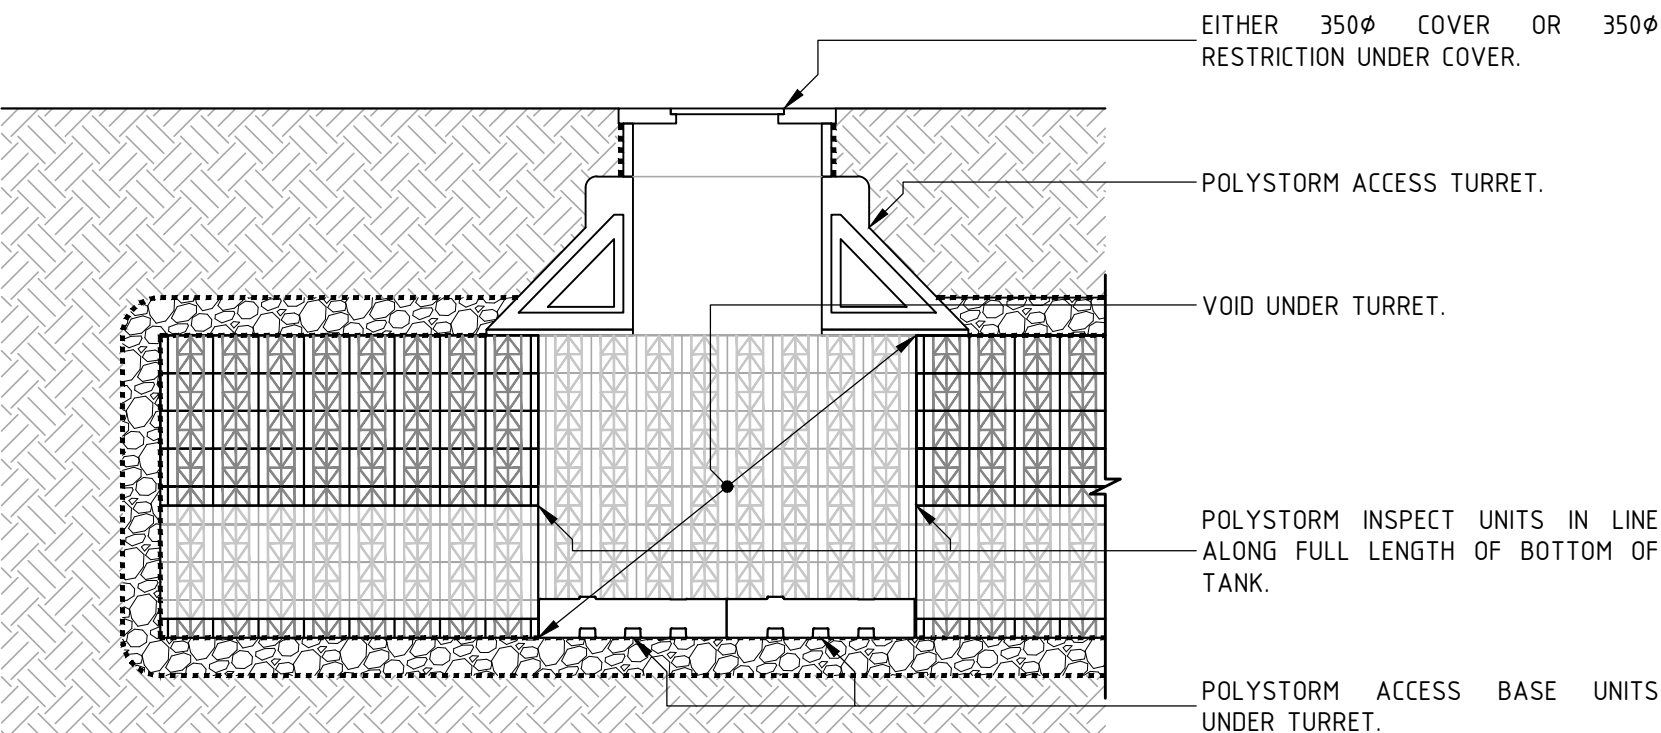


VERTICAL BACKDROP CONNECTION
(VBD) FOR DROPS GREATER THAN 1m
NOT TO SCALE

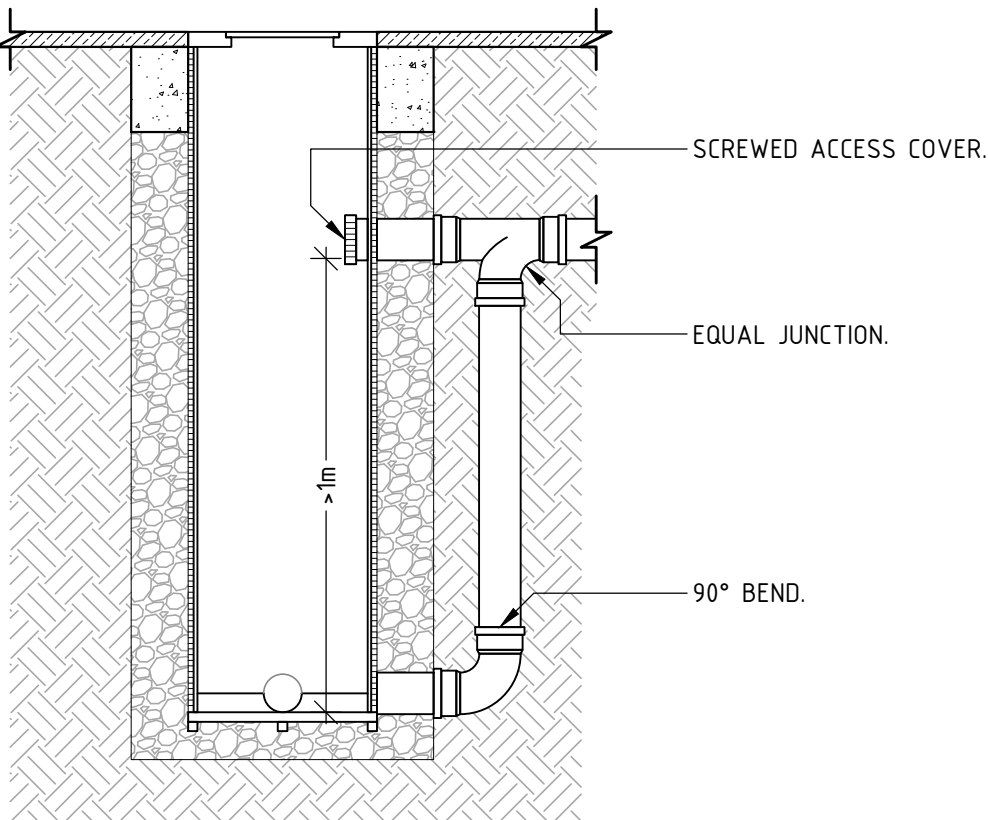


RAMPED BACKDROP CONNECTION
(RBD) FOR DROPS LESS THAN 1m
NOT TO SCALE

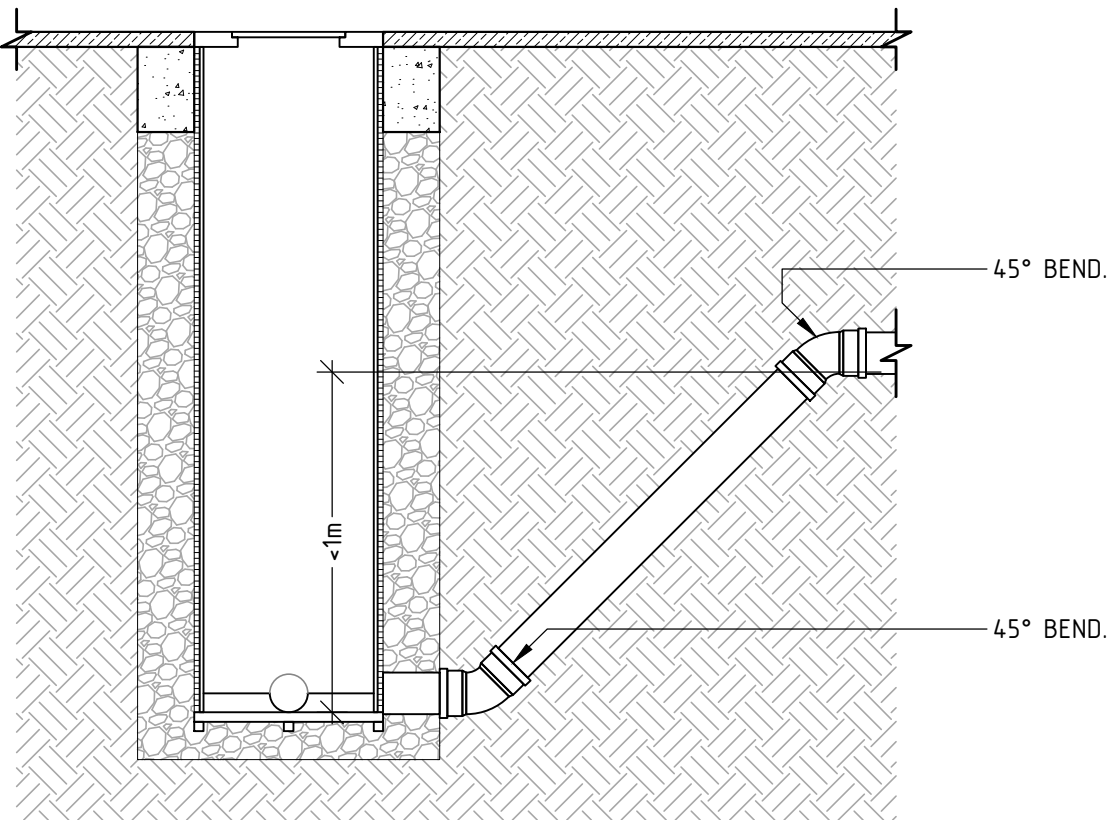


DETAIL 1: PRECAST CONCRETE
MANHOLE (P.C.C. RING) 1.2 - 3.0m DEEP
NOT TO SCALE

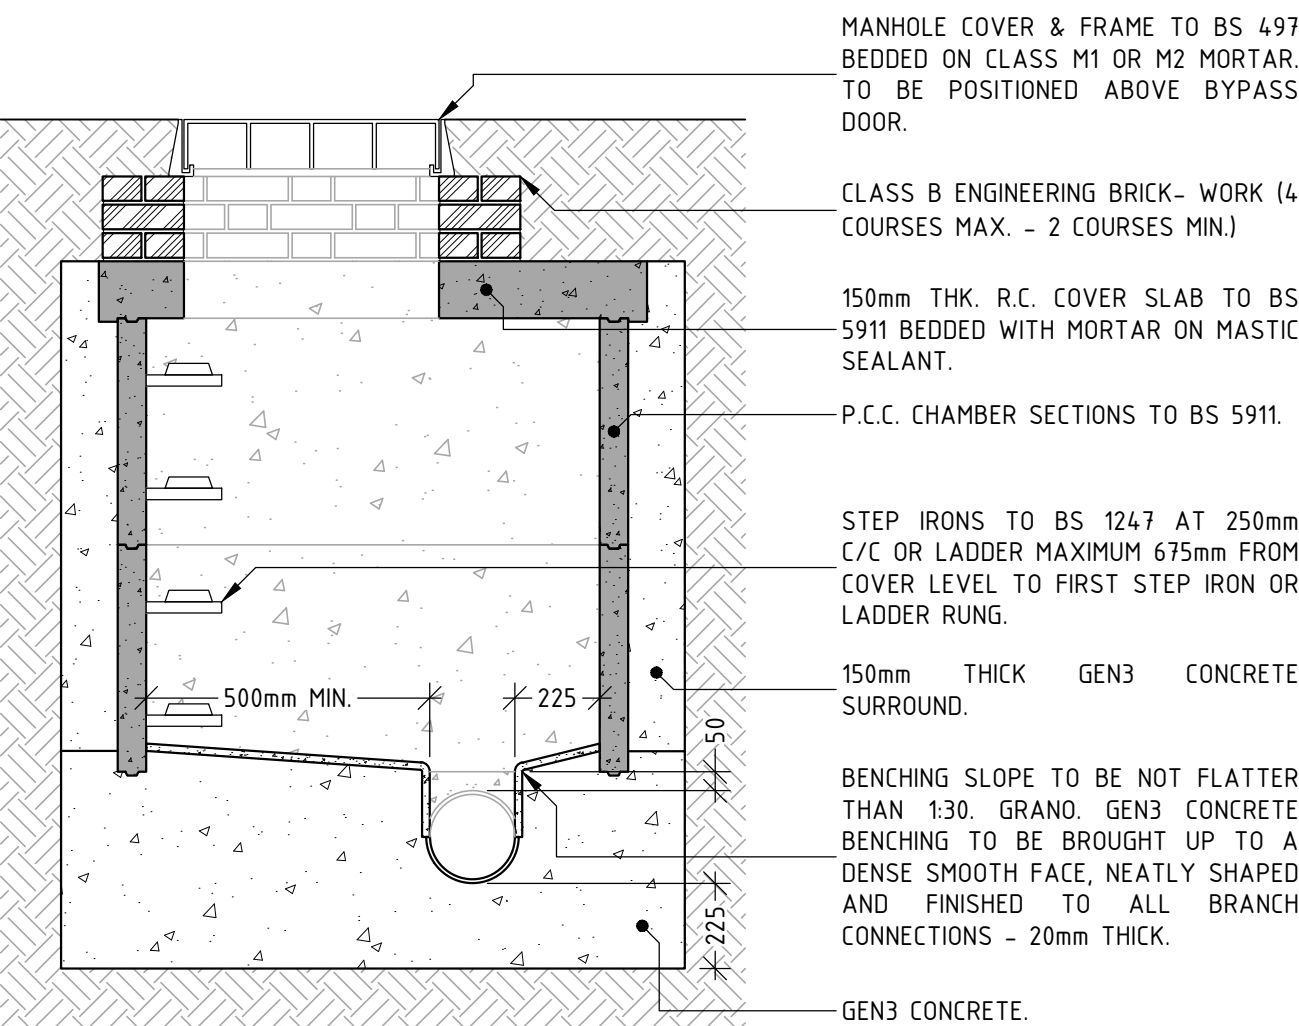


DETAIL 2: PRECAST CONCRETE MANHOLE WITH
FLOW CONTROL UNIT (P.C.C. RING WITH F.C.U.) 1.2 - 3.0m DEEP
1:20 @ A1/1:40 @ A3

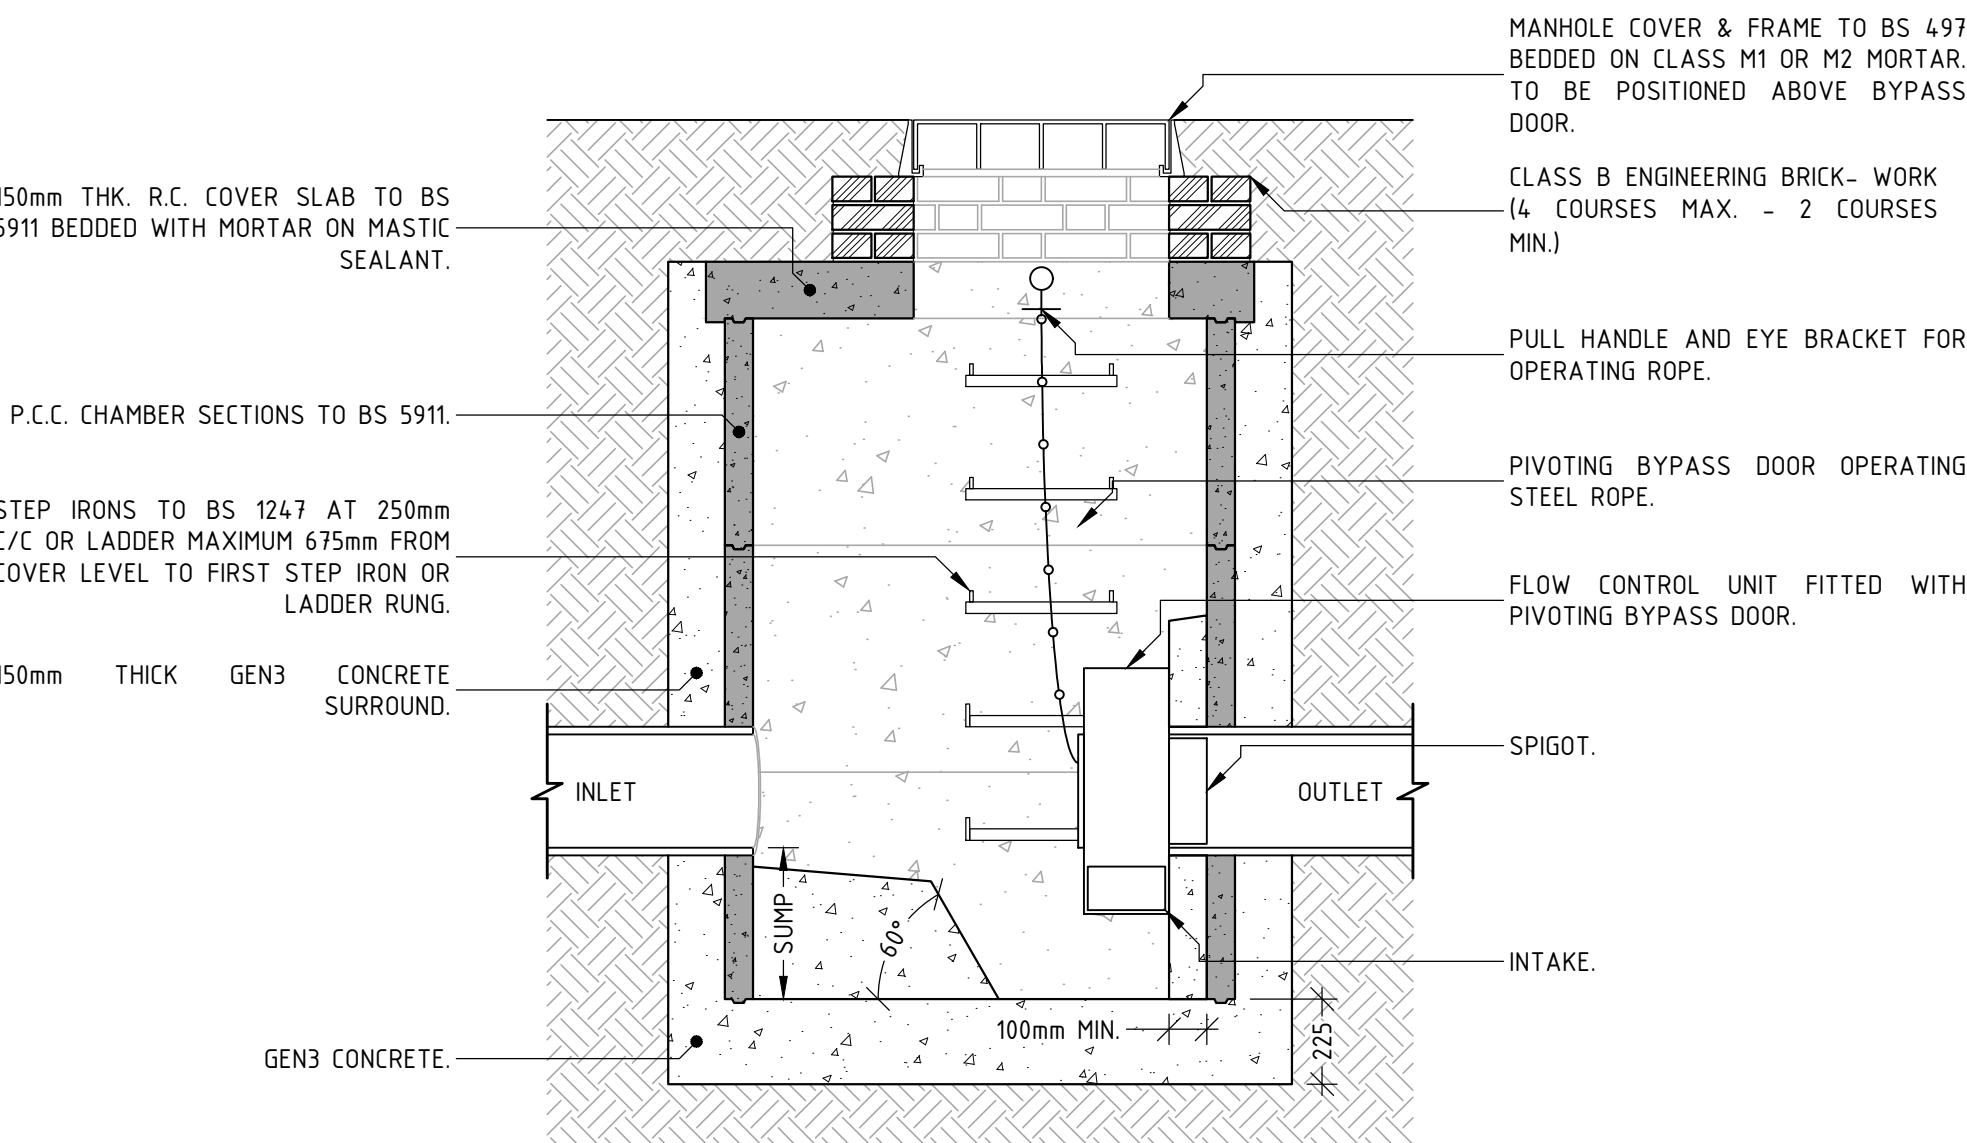

DETAIL 3: NON-ENTRY INSPECTION
CHAMBER WITH SILT PIT (NEIC) 1.2 - 2.0m DEEP
NOT TO SCALE

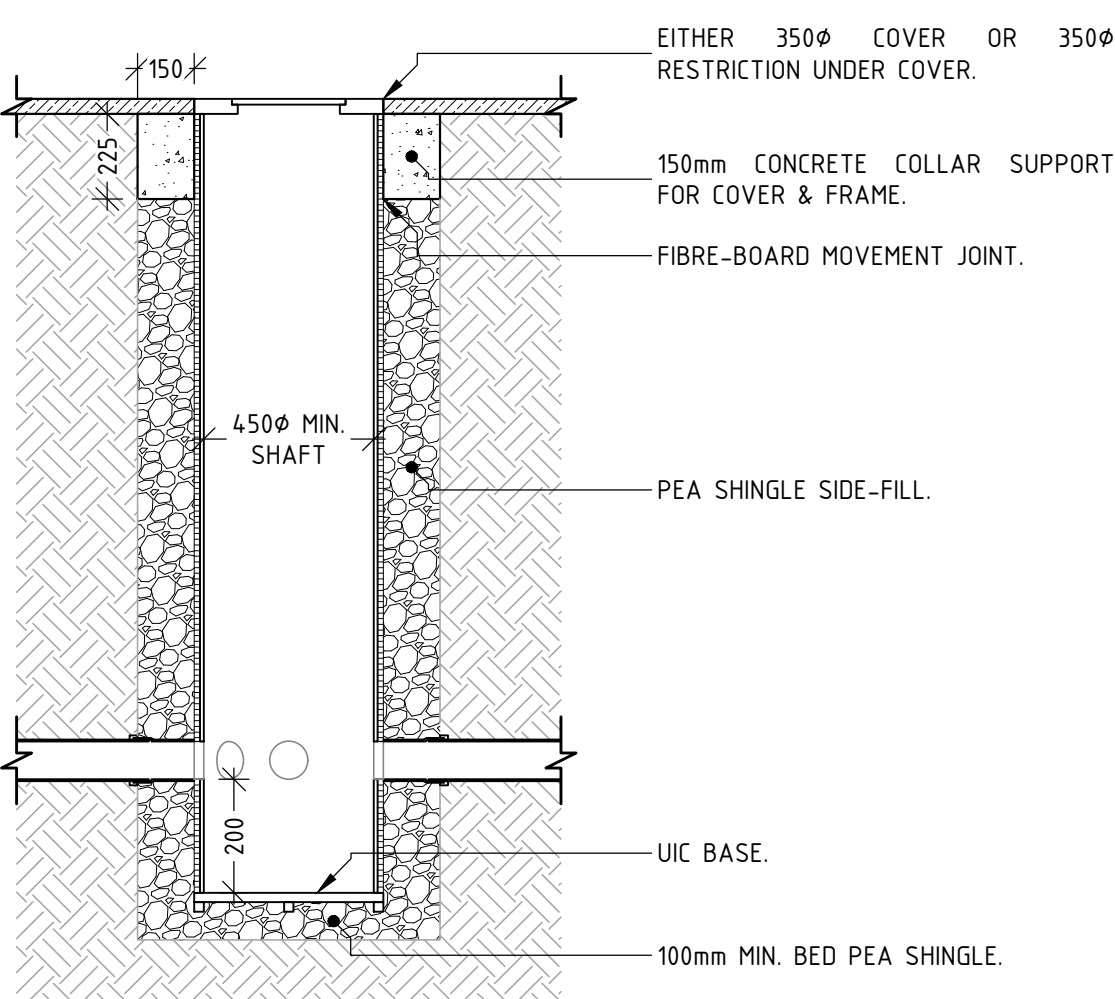

DETAIL 4: NON-ENTRY INSPECTION CHAMBER (NEIC) 1.2 - 3.0m DEEP
NOT TO SCALE

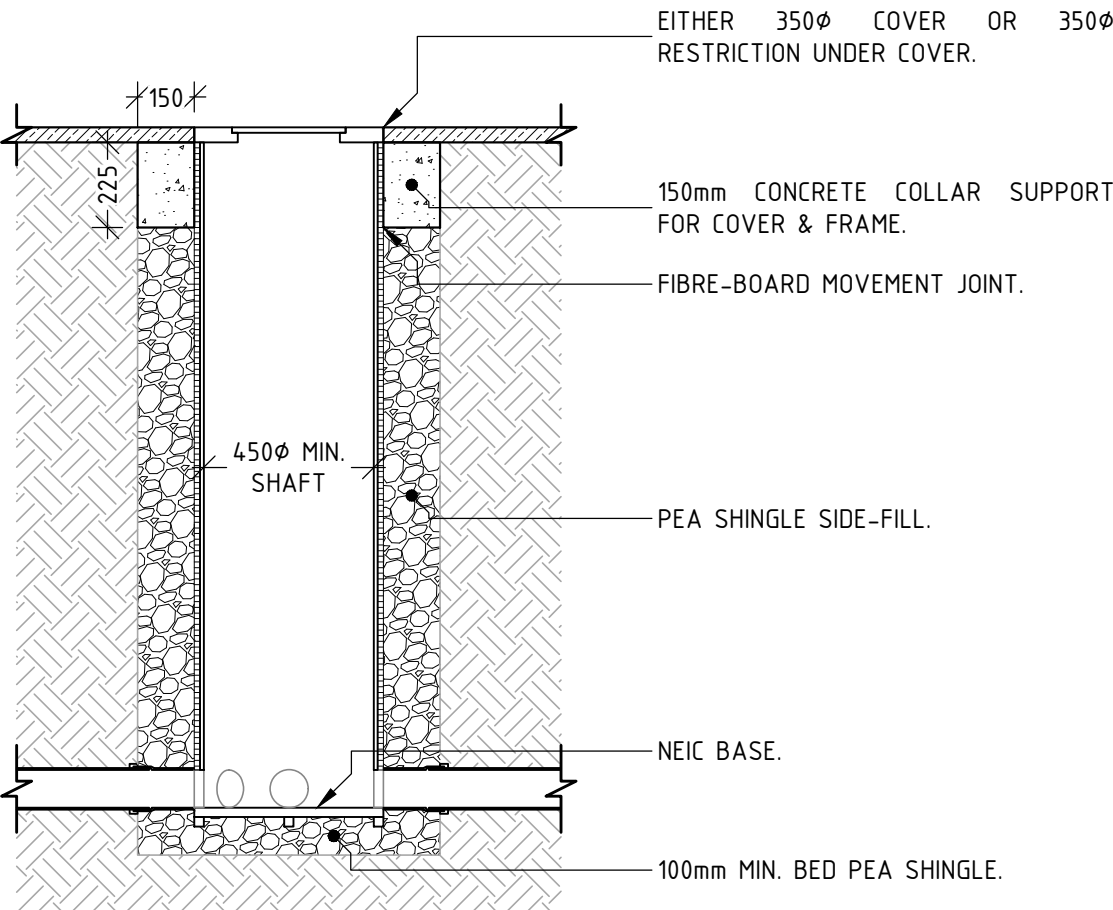

DRAWING NOTES

1. UNDER THE COPYRIGHT DESIGN AND PATENTS ACT 1988 THIS DRAWING IS THIS COPYRIGHT OF AMA CONSULTING ENGINEERS AND MUST NOT BE COPIED OR REPRODUCED IN WHOLE OR PART, BY ANY METHOD WHATSOEVER, WITHOUT THE PRIOR WRITTEN APPROVAL OF AMA CONSULTING ENGINEERS.
2. THIS DRAWING IS TO BE READ IN CONJUNCTION WITH THE SPECIFICATION AND ALL OTHER RELEVANT DRAWINGS.
3. DO NOT SCALE FROM THIS DRAWING USE FIGURED DIMENSIONS ONLY. DO NOT TAKE DIMENSIONS FROM ELECTRONIC COPIES WITHOUT REFERENCE TO AMA CONSULTING ENGINEERS IN EVERY INSTANCE.
4. ALL MATERIALS AND WORKMANSHIP ARE TO COMPLY WITH THE RELEVANT CURRENT BRITISH STANDARDS AND, WHERE REQUIRED BY THE EMPLOYER, TO NHC STANDARDS.

P01	Preliminary	JL	CC	2026/03/24
REV	DETAIL	Dr	Ch	DATE

Client Name:
Richard Morris Construction Ltd.

Project Name:
Selwood HQ

Drawing Title:
Drainage Details Sheet 1

AMA Project N°:	25042	
Drawn By:	JL	
First Issued:	Mar 2026	
Status:	S2	
Checked By:	CC	
Scale @ A1:	As Noted	
Revision:	+44(0)20 8361 8827	
	www.amad.co.uk	

BIM Document Ref:
25042 - AMA - 01 - ZZ - DR - D - 130300
PROJECT N° - ORIGINATOR - VOLUME - LEVEL - FILE TYPE - ROLE - DRAWING N°