


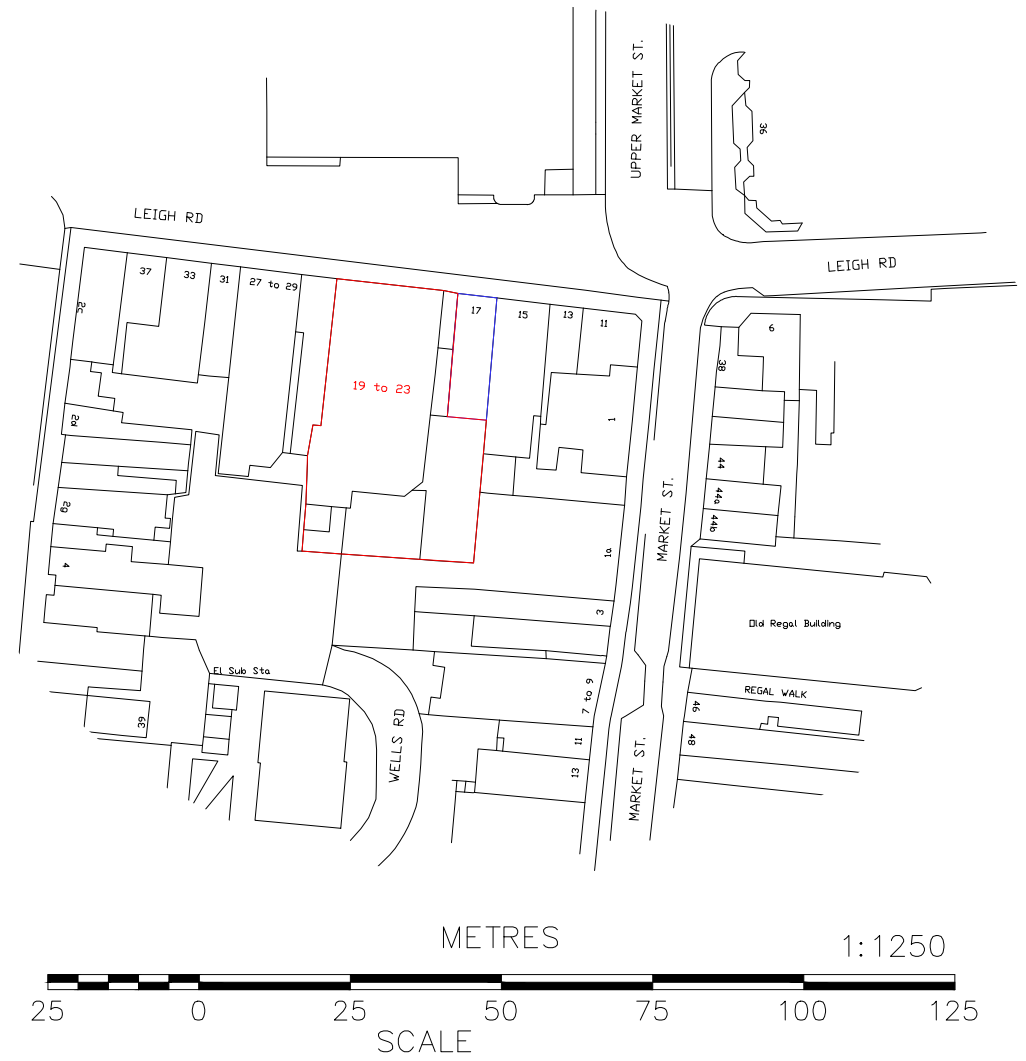

 ajs Planning info@ajsplanning.co.uk 020 81501820	NOTES The contractors are to check all the dimensions, levels, drain runs and general condition of the site before works commence. All works are to be carried out in accordance with current Building Regulations, British Standards, Code of Practice and Local Authority Requirements.	Project: 19-23 Leigh Road, Eastleigh SO50 9FF	
		Title: Existing Block Plan And Location Plan	
		Date: 26.01.26	Scale: 1:200; 1:1250 @ A3
Dwg. No. LR.19.23.BP.LP		Rev: 0	