
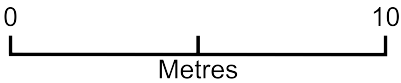


5 Pirelli Way

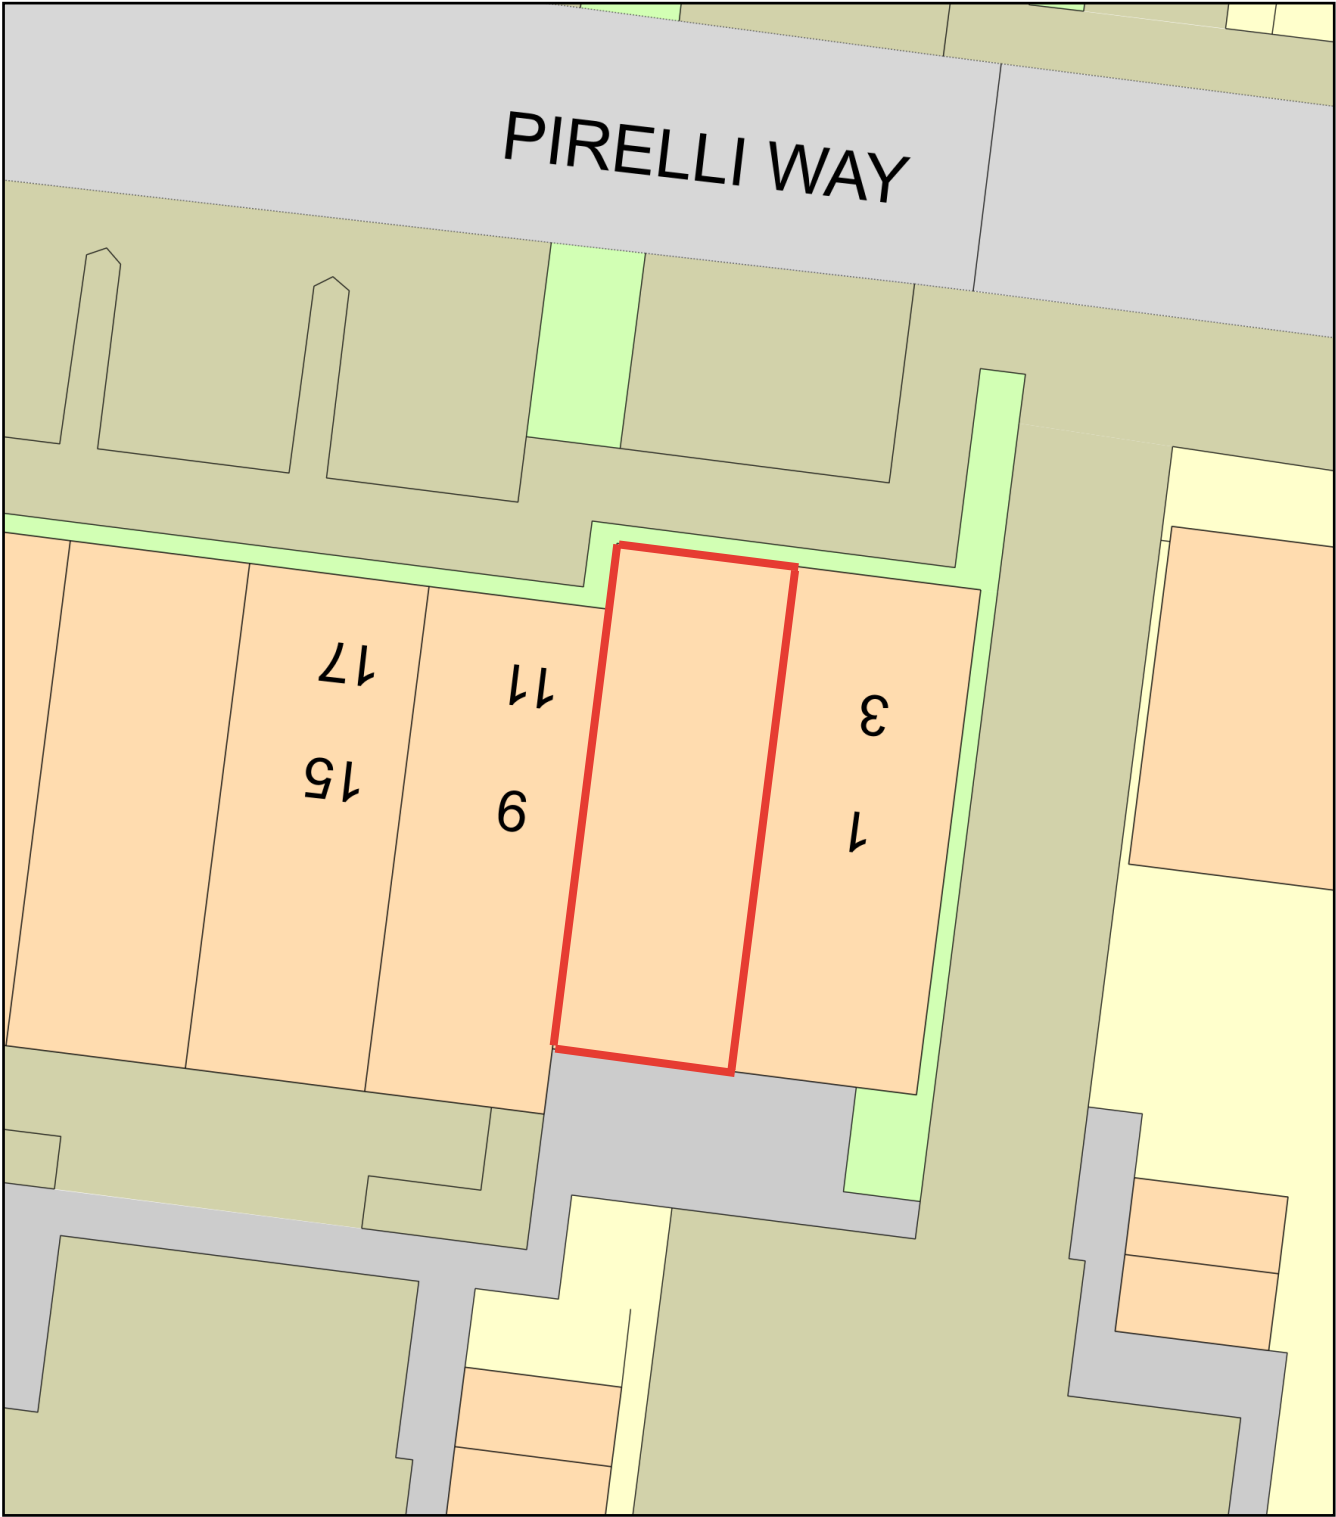

Plan Produced for: Kevin Banks

Date Produced: 23 May 2025

Plan Reference Number: TQRQM25143164133467

Scale: 1:200 @ A4