


[illegible]

KEY

LEVELLING NOTES

ALL LEVELS ARE BASED ON NATIONAL GRID COORDINATES
FIXED BY GPS

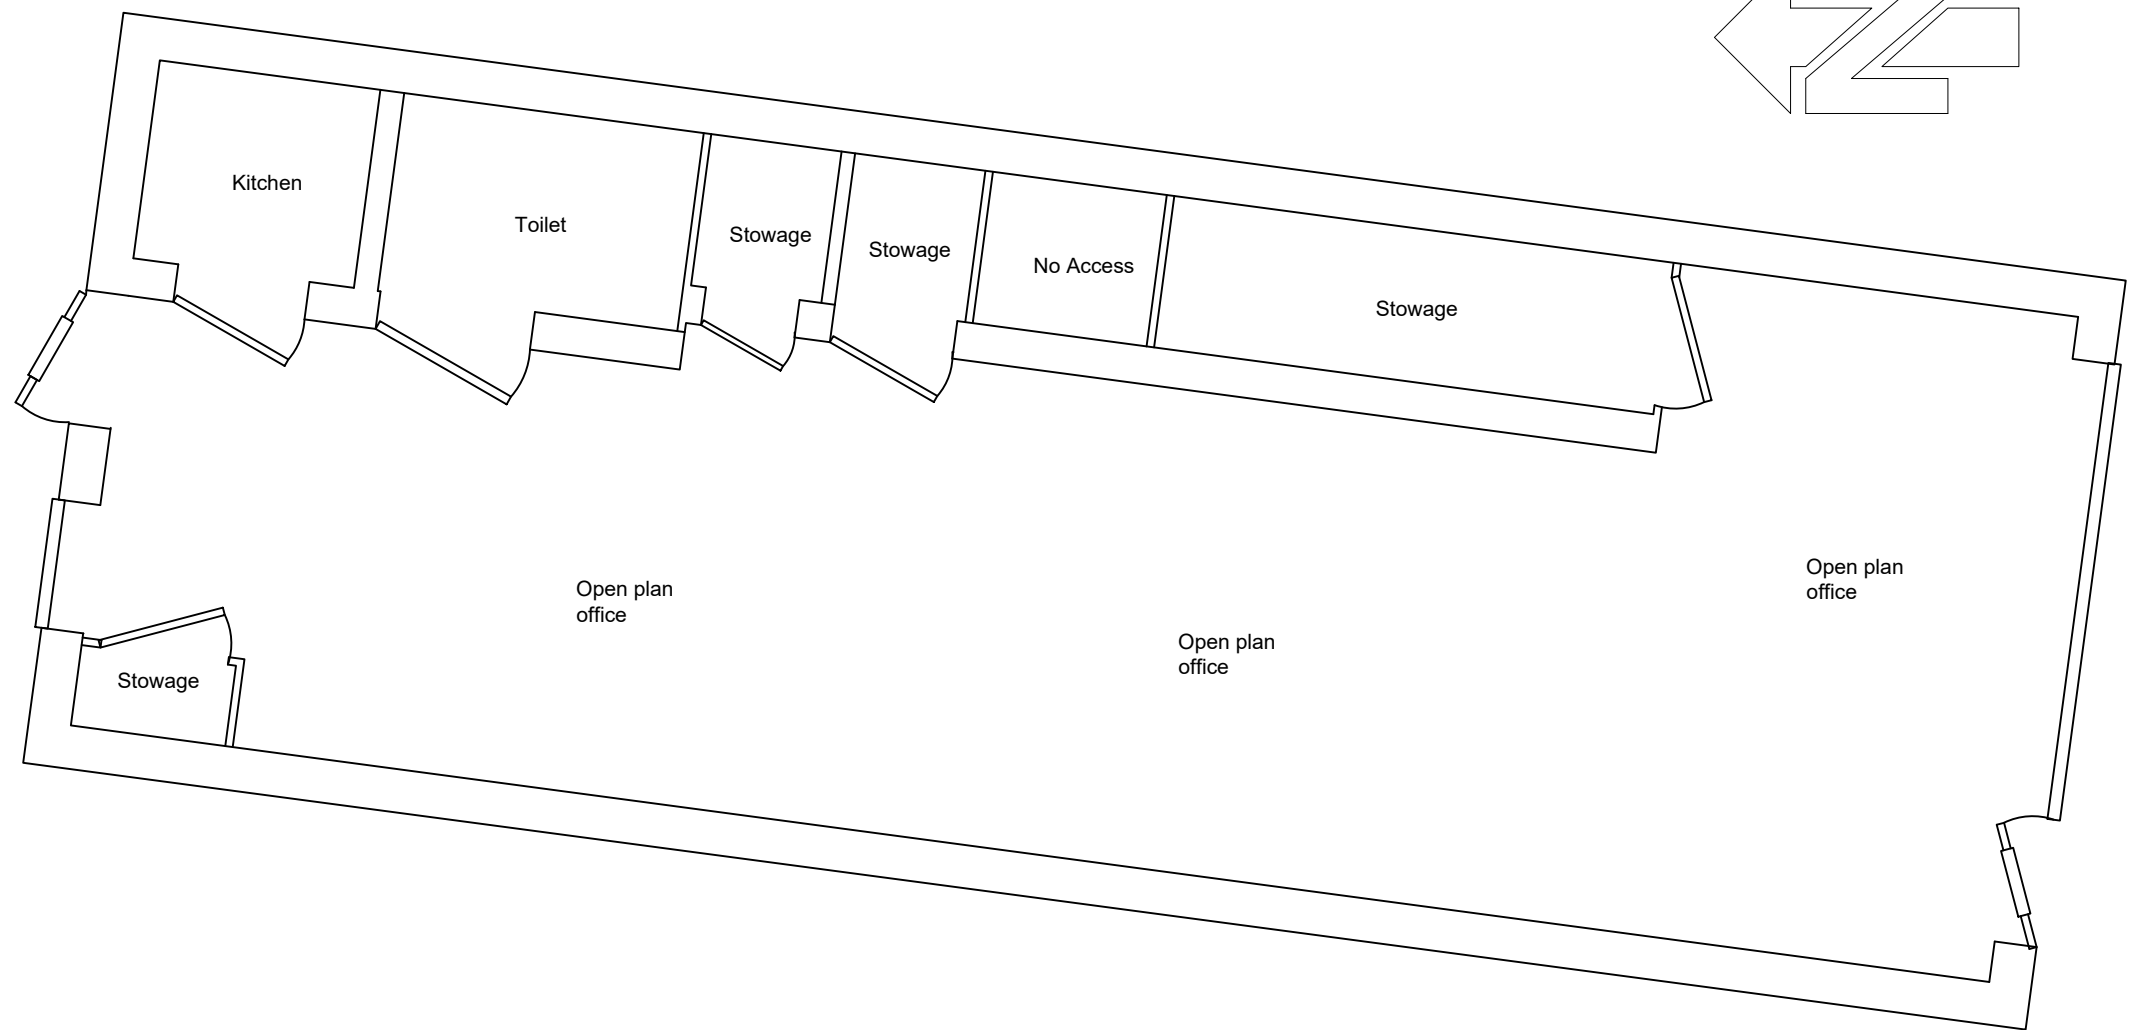

Project title

5 Pirelli Way
Eastleigh
SO50 5GE

Drawing title

existing

Client _____

Series

Drawn by

01