




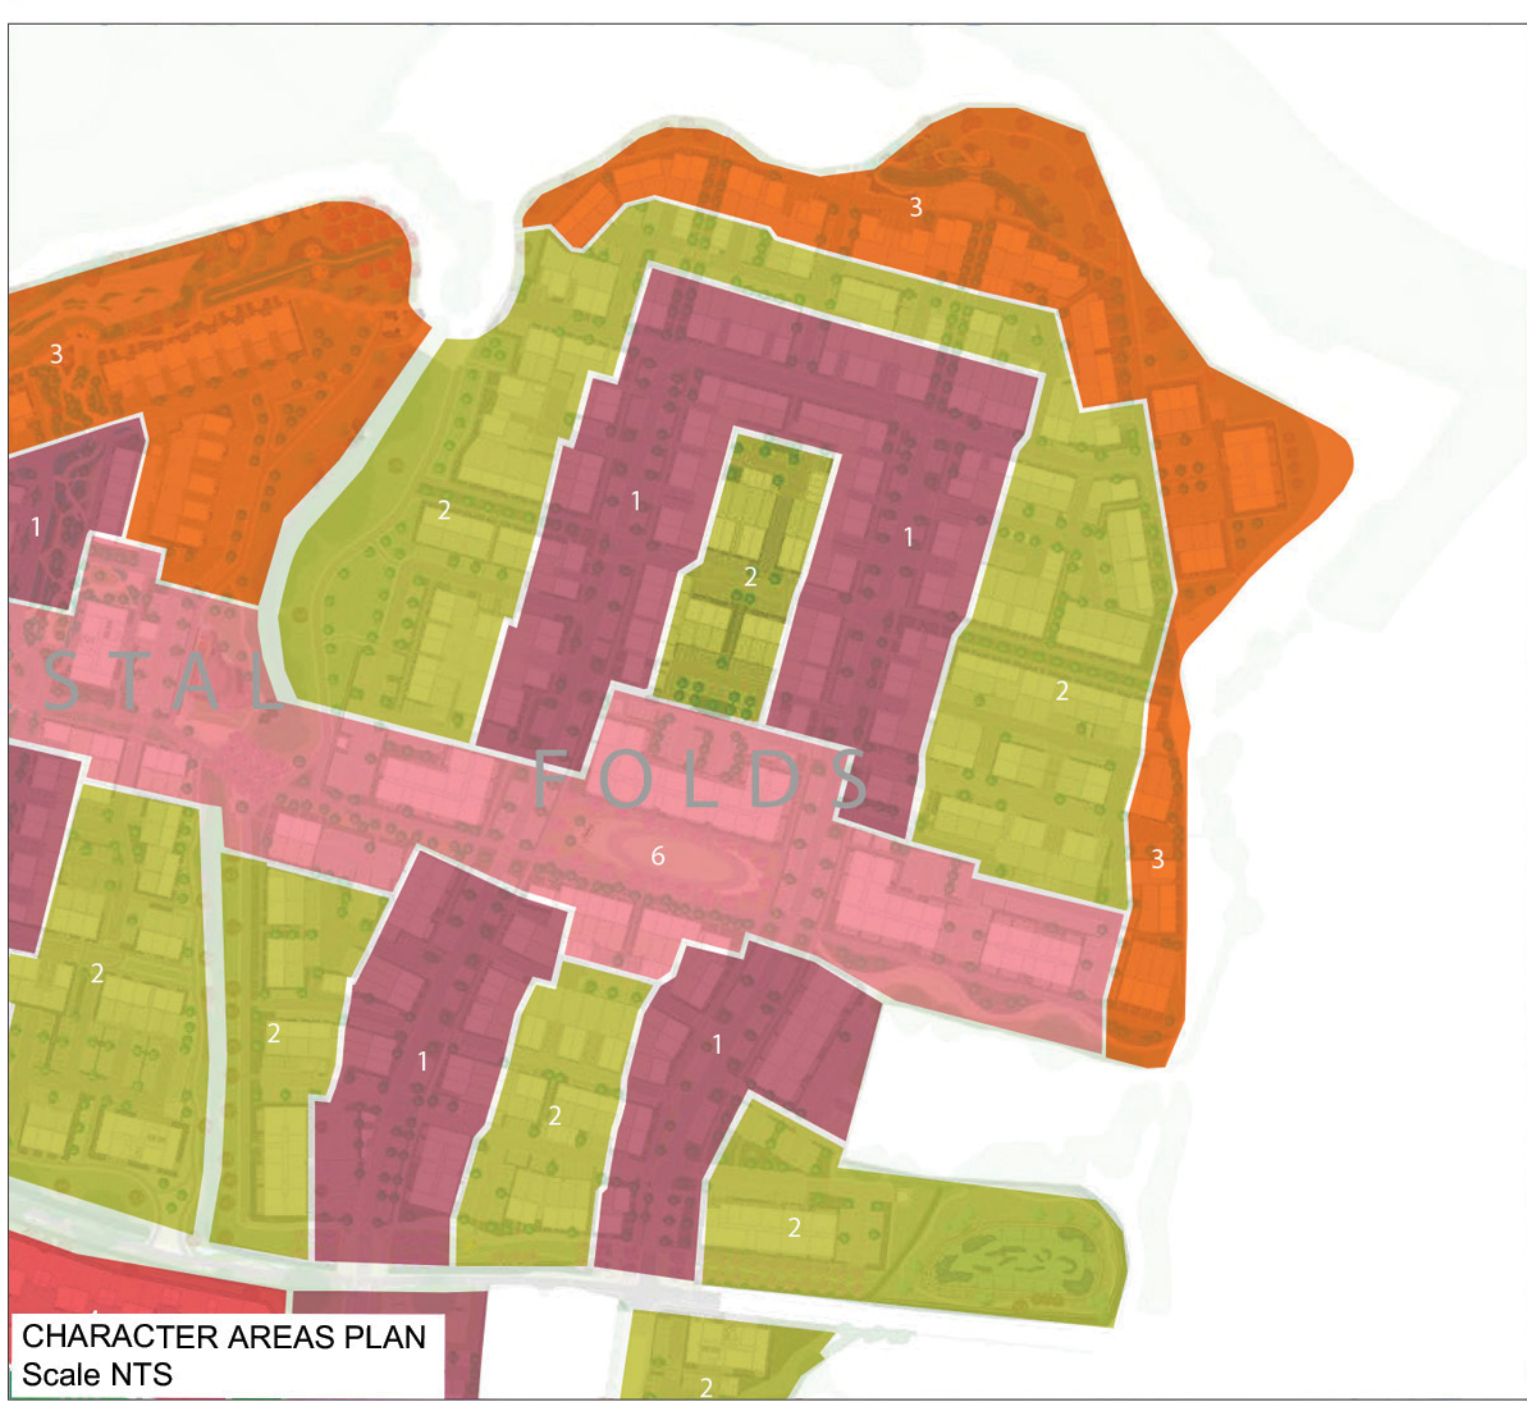

REFER TO INSET AREA FOR DETAILS

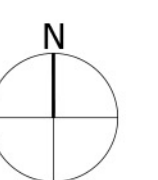

- Character Area 1
- Character Area 2
- Character Area 3
- Character Area 4
- Character Area 5
- Character Area 6

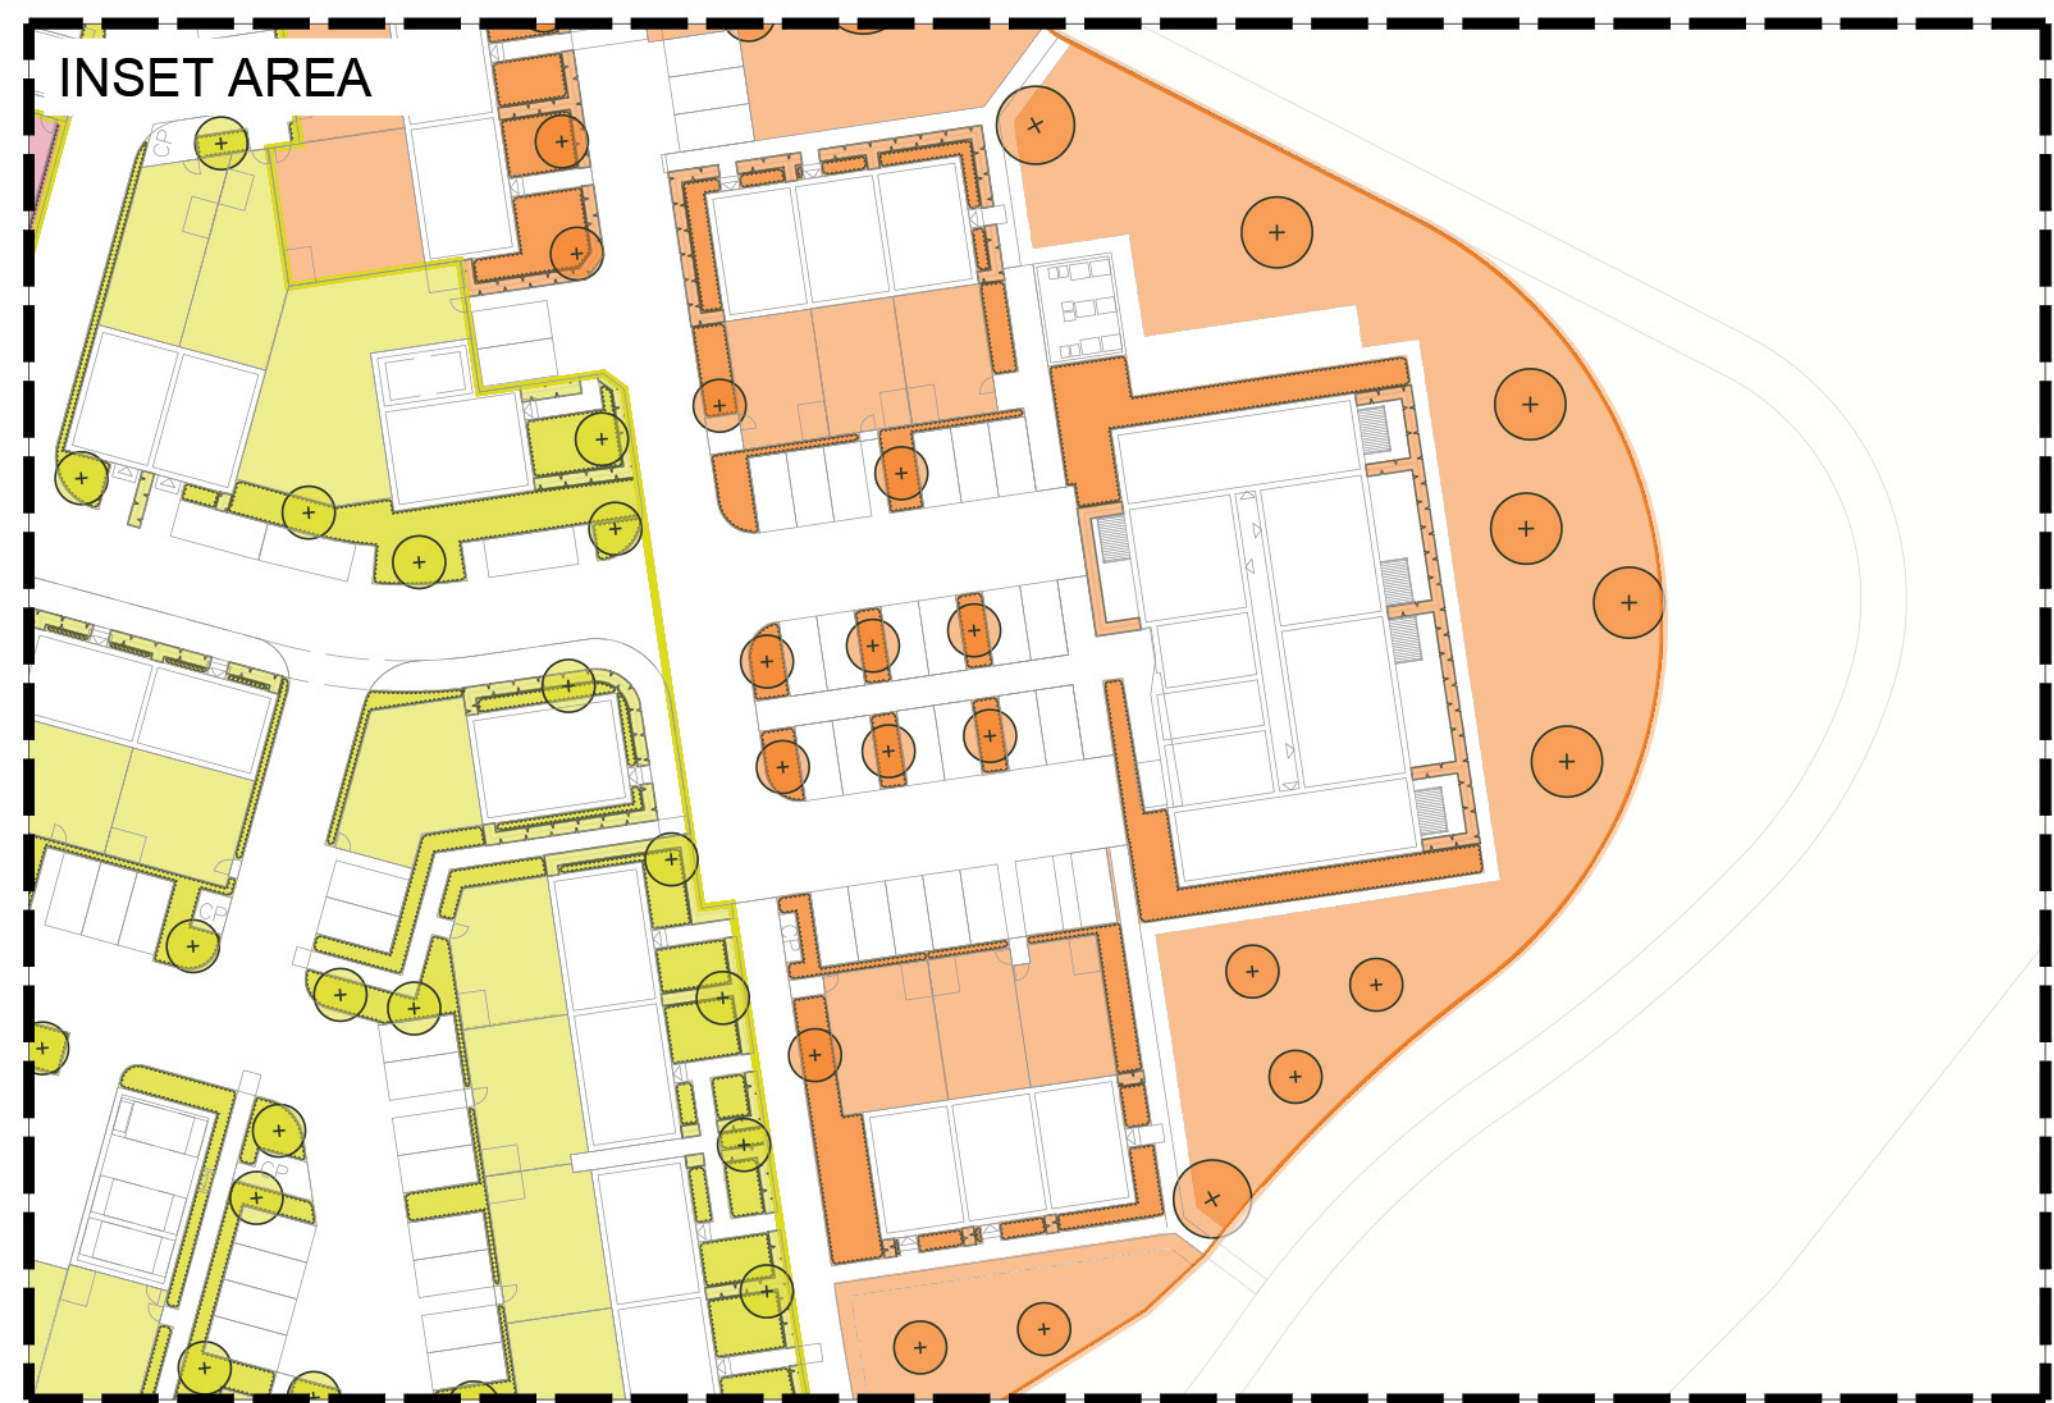

PLANNING ISSUE

Project:
One Horton Heath
Folds

Drawing Title:
Planting Plan:
Overview Plan

Date:
31.03.2026

Project No:
332612639

Scale:
1:500 @A0

Drawing No:
STA-17-ZZ-DR-L-2400

Revision:
C

Drawn by:
LA/EC

Check by:
RMW



Stantec UK Limited
101 Victoria Street
Bristol
BS1 6JY
T: 0117 929 9677



stantec.com/uk