



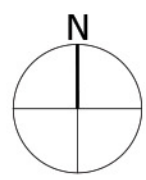

REFER TO INSET AREA FOR DETAILS

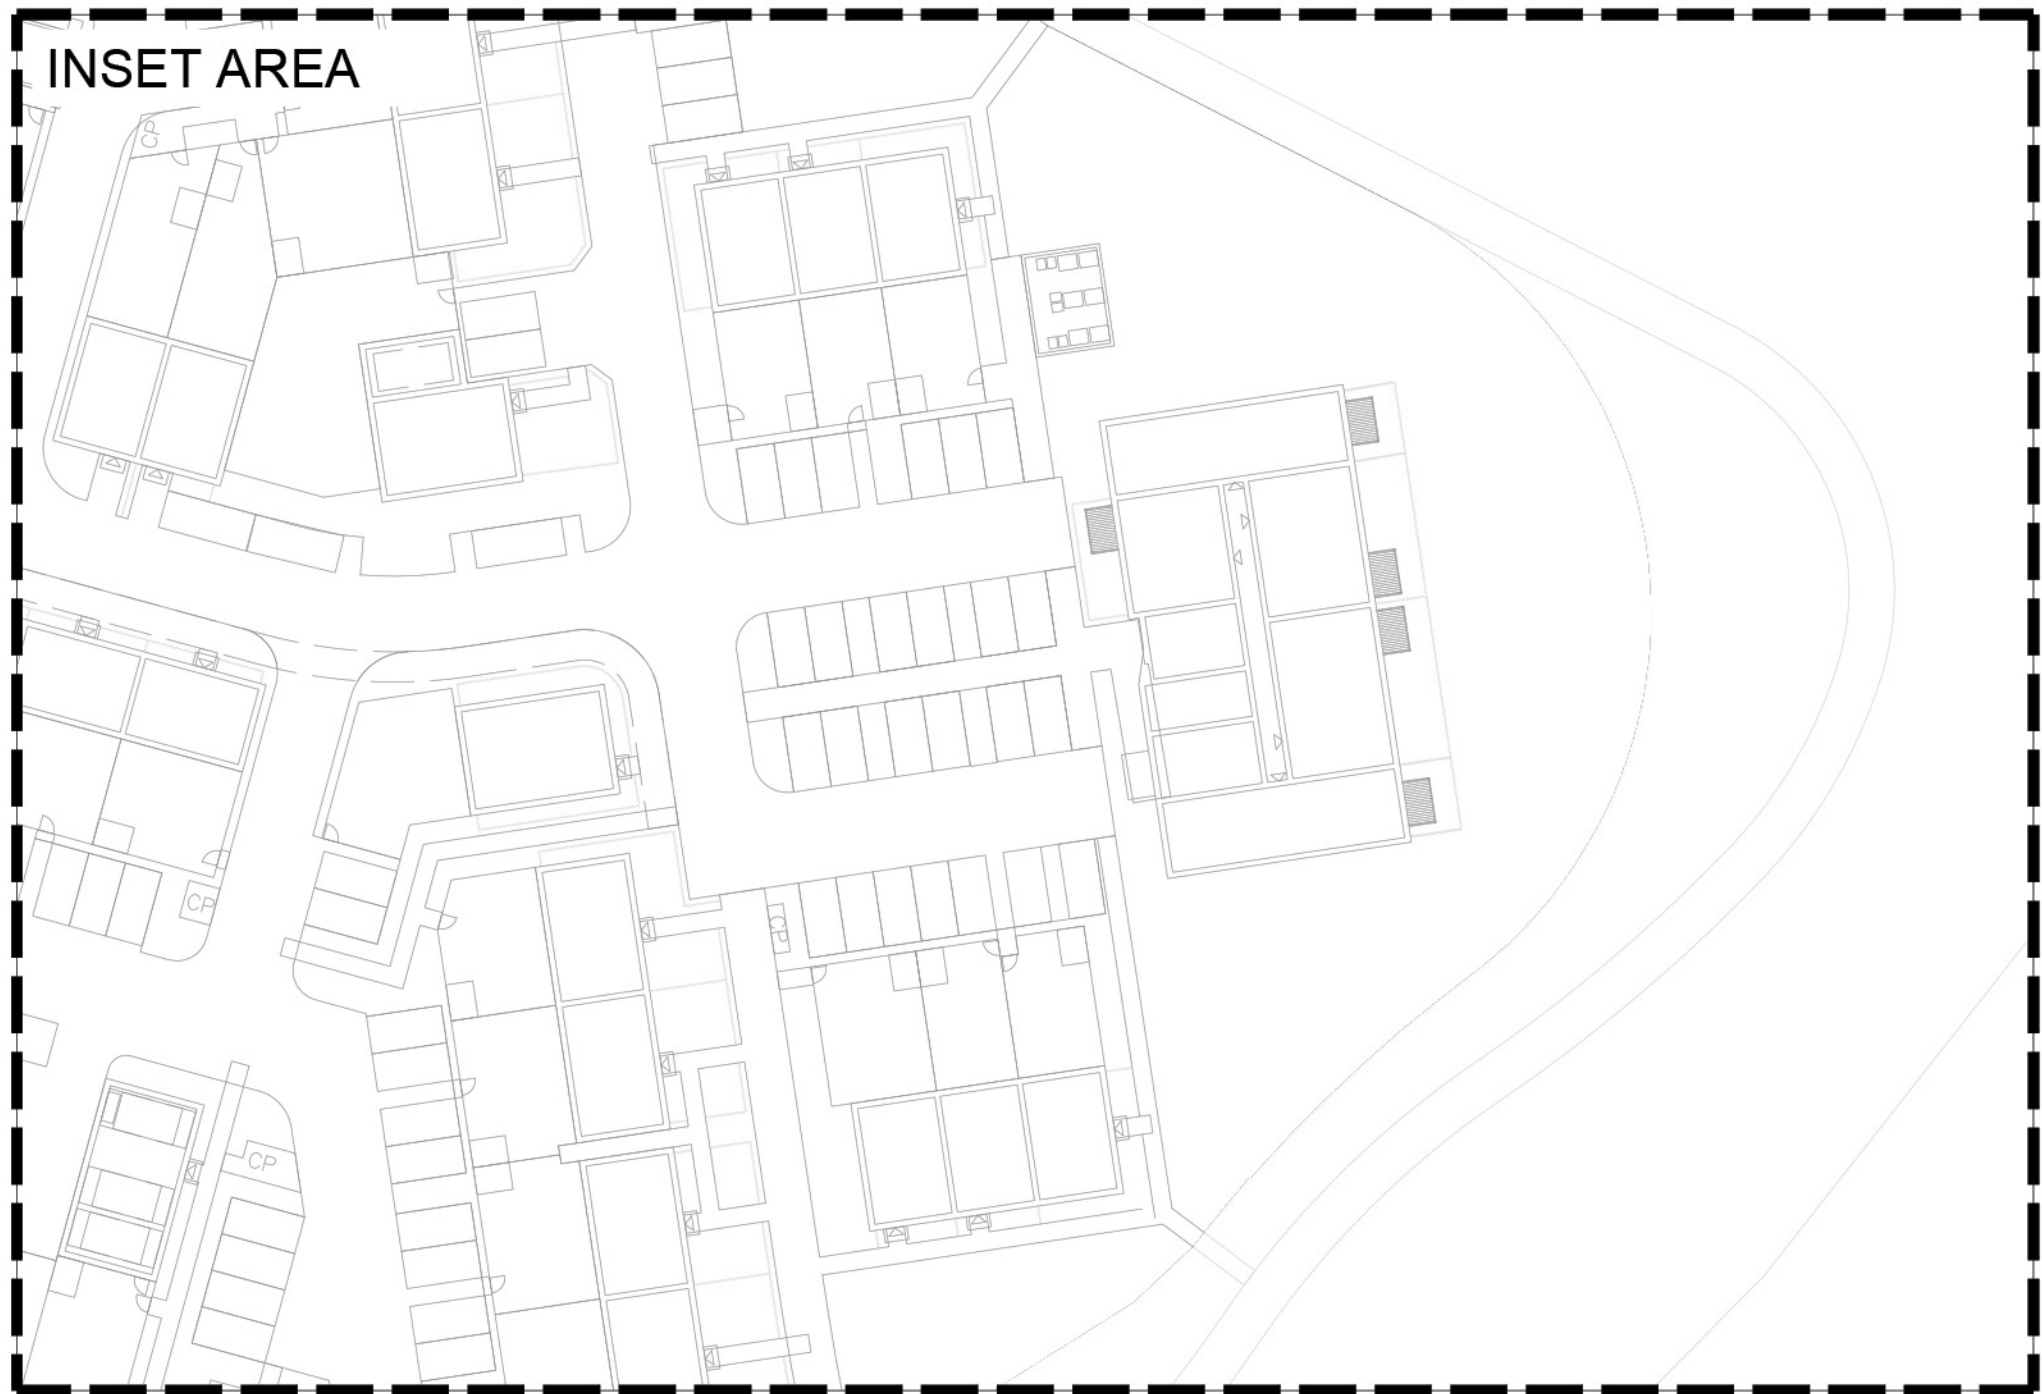

PLANNING ISSUE

Project  
One Horton Heath  
Folds

Drawing Title  
Planting Plan:  
Overview Plan Character Area 6

|            |                     |          |          |
|------------|---------------------|----------|----------|
| Date       | Scale               | Drawn by | Check by |
| 31.03.2026 | 1:500 @A0           | LA/EC    | RMcW     |
| Project No | Drawing No          | Revision |          |
| 332612639  | STA-17-ZZ-DR-L-2404 | C        |          |



Stantec UK Limited  
181 Victoria Street  
Bristol  
BS1 6JY  
T: 0117 929 9677  
stantec.com/uk