



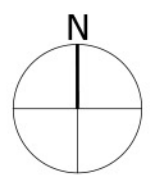

REFER TO INSET AREA FOR DETAILS

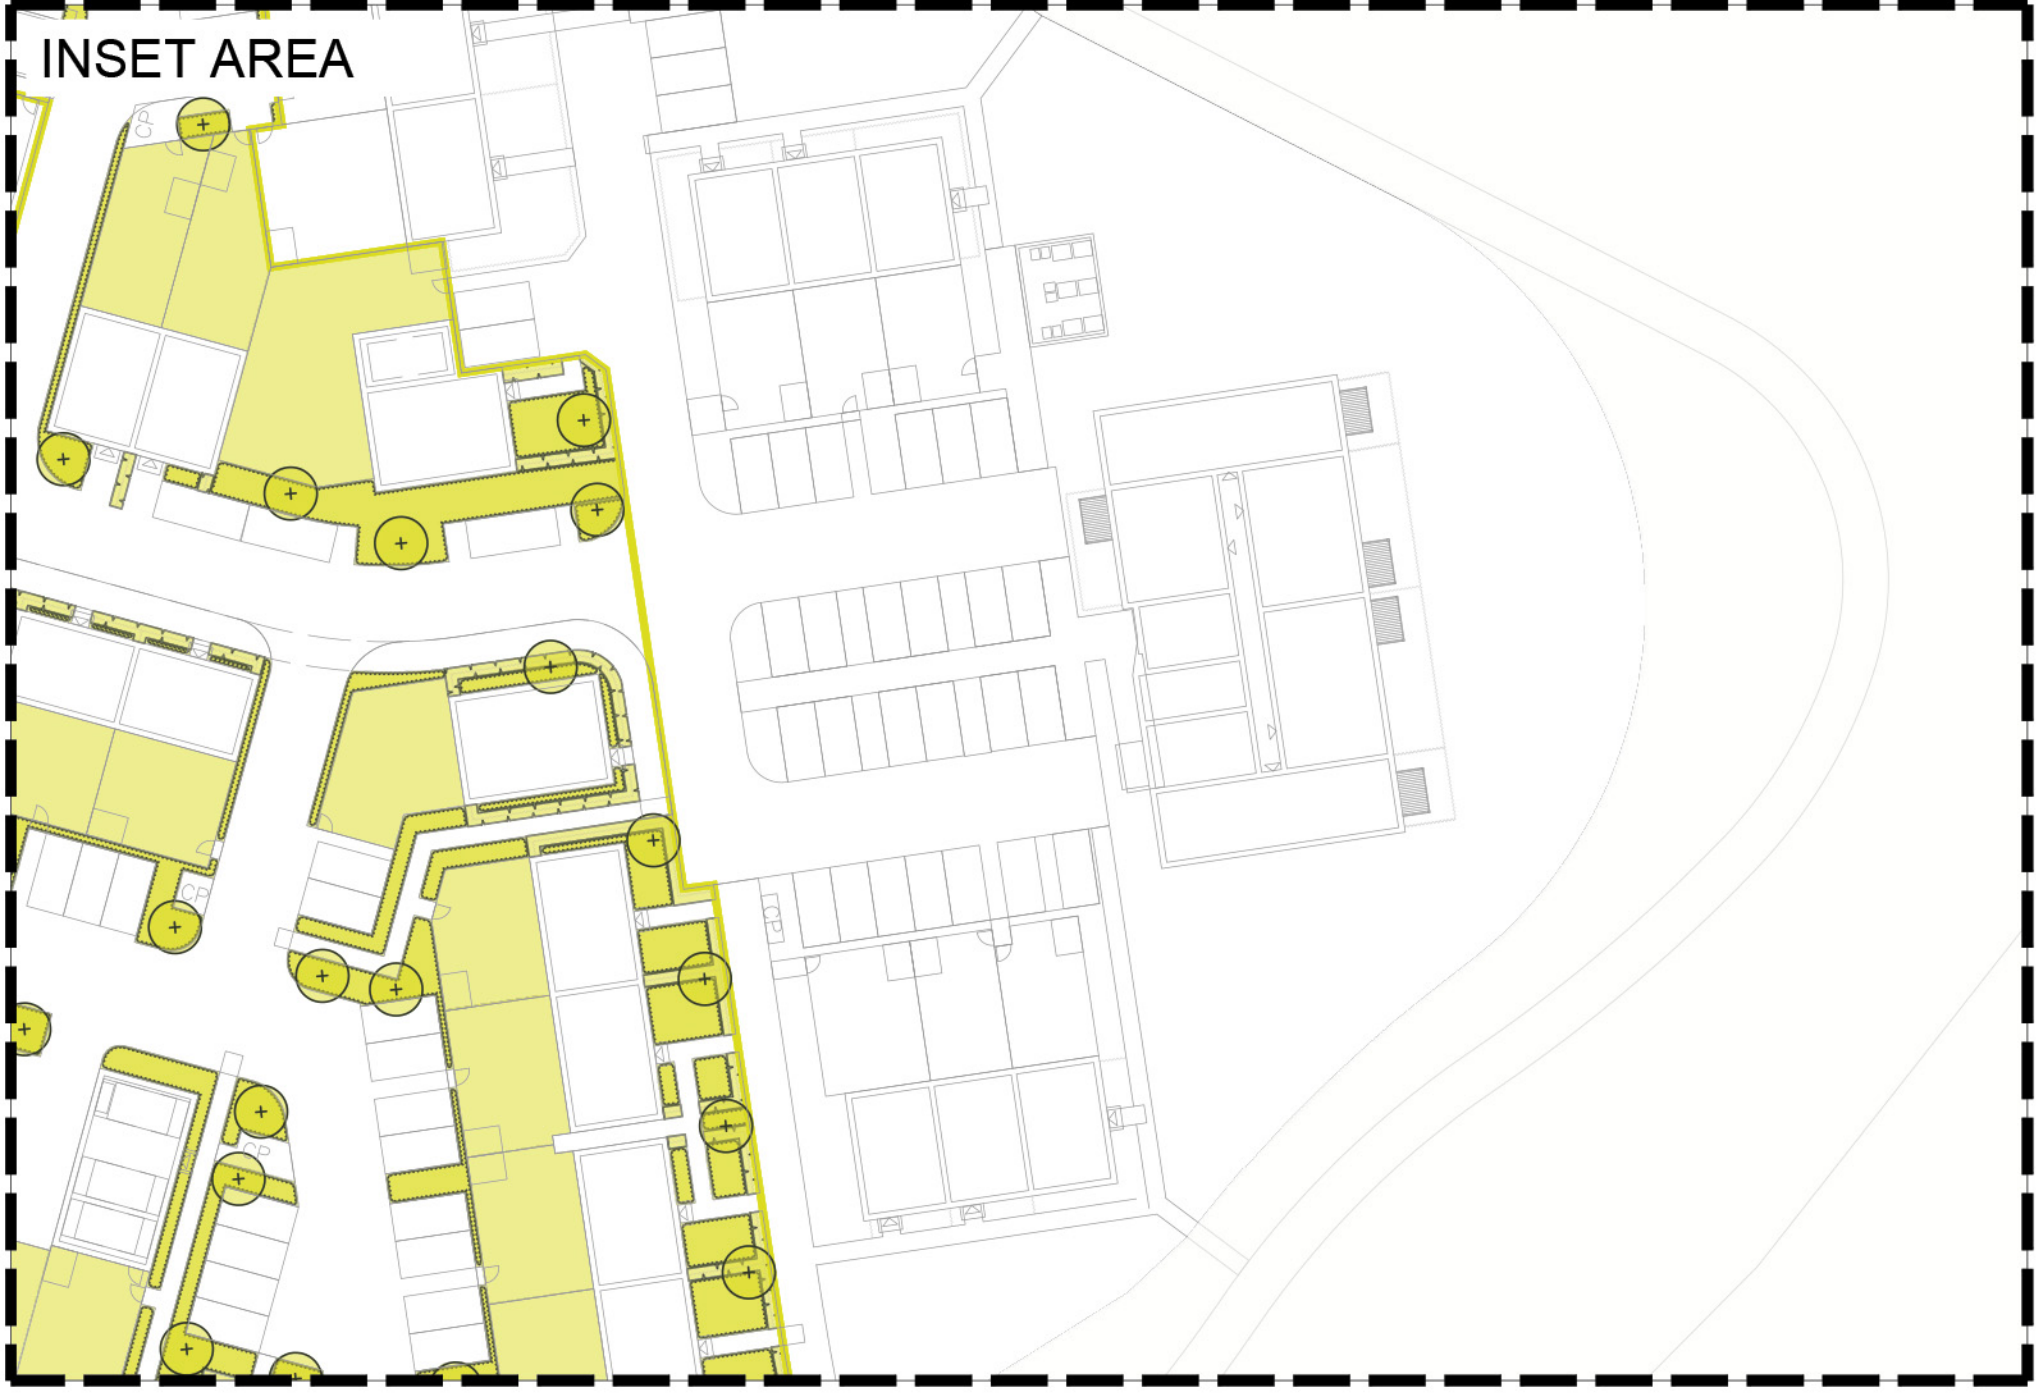

PLANNING ISSUE
Project:
One Horton Heath
Folds

Drawing Title:
**Planting Plan:
Overview Plan Character Area 2**
Date: 31.03.2026 Scale: 1:500 @A0 Drawn by: LA/EC Check by: RMcW
Project No: 332612639 Drawing No: STA-17-ZZ-DR-L-2402 Revision: C

