




BLOCK PLAN - SCALE: 1:500@A3

EXISTING

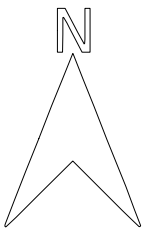

77 Bursledon Road Southampton Hampshire SO30 0BU

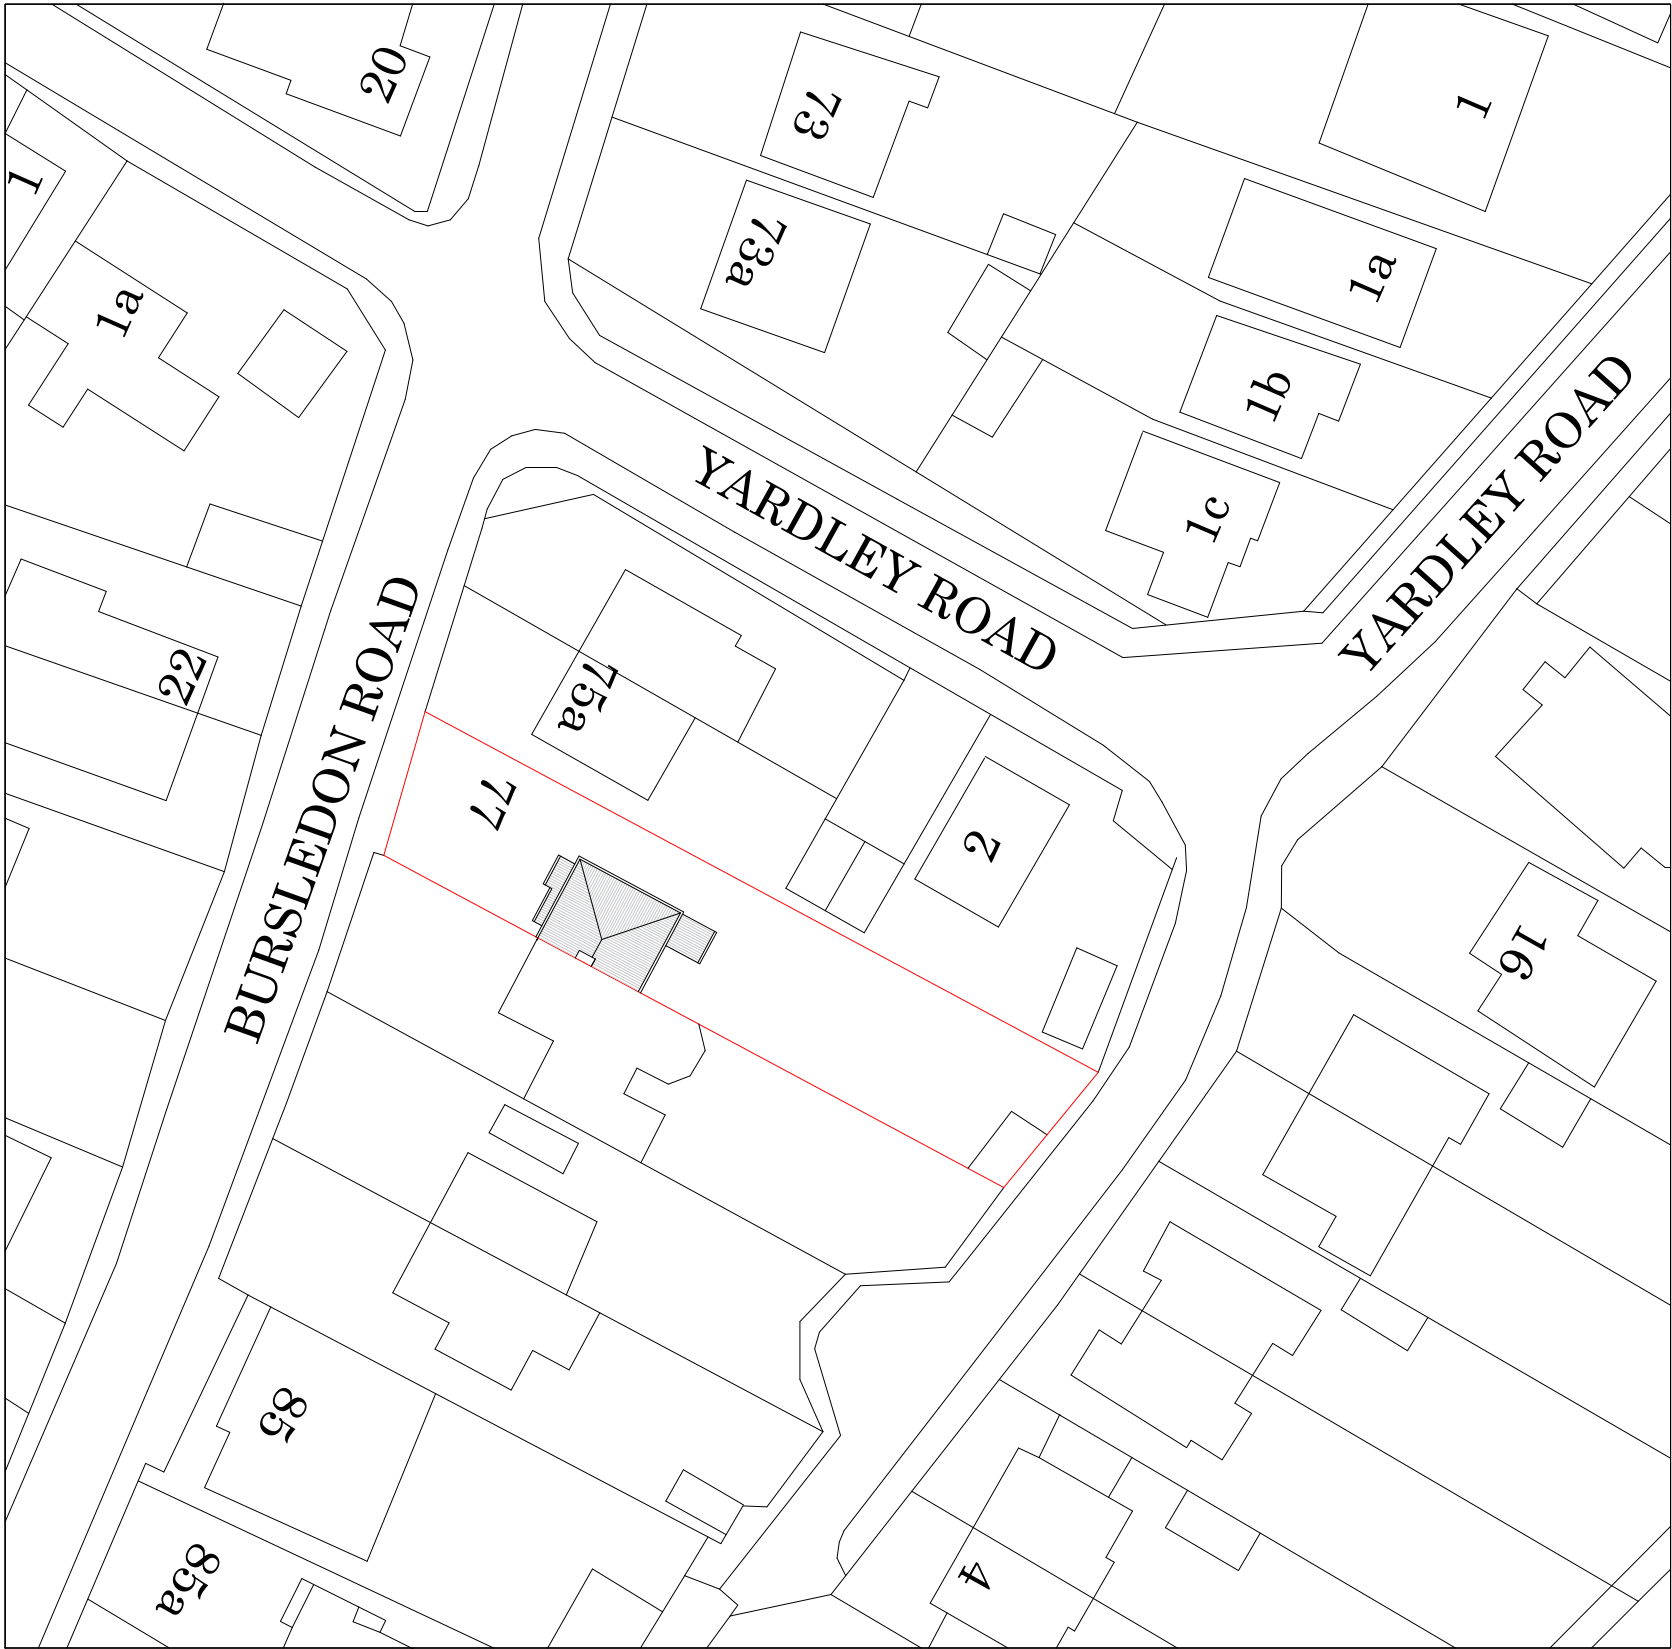

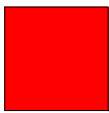 SITE BOUNDARY

SCALE 1:500

