



BLOCK PLAN - SCALE: 1:500@A3



PROPOSED

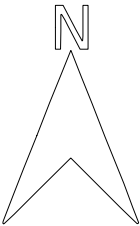

77 Bursledon Road Southampton Hampshire SO30 0BU

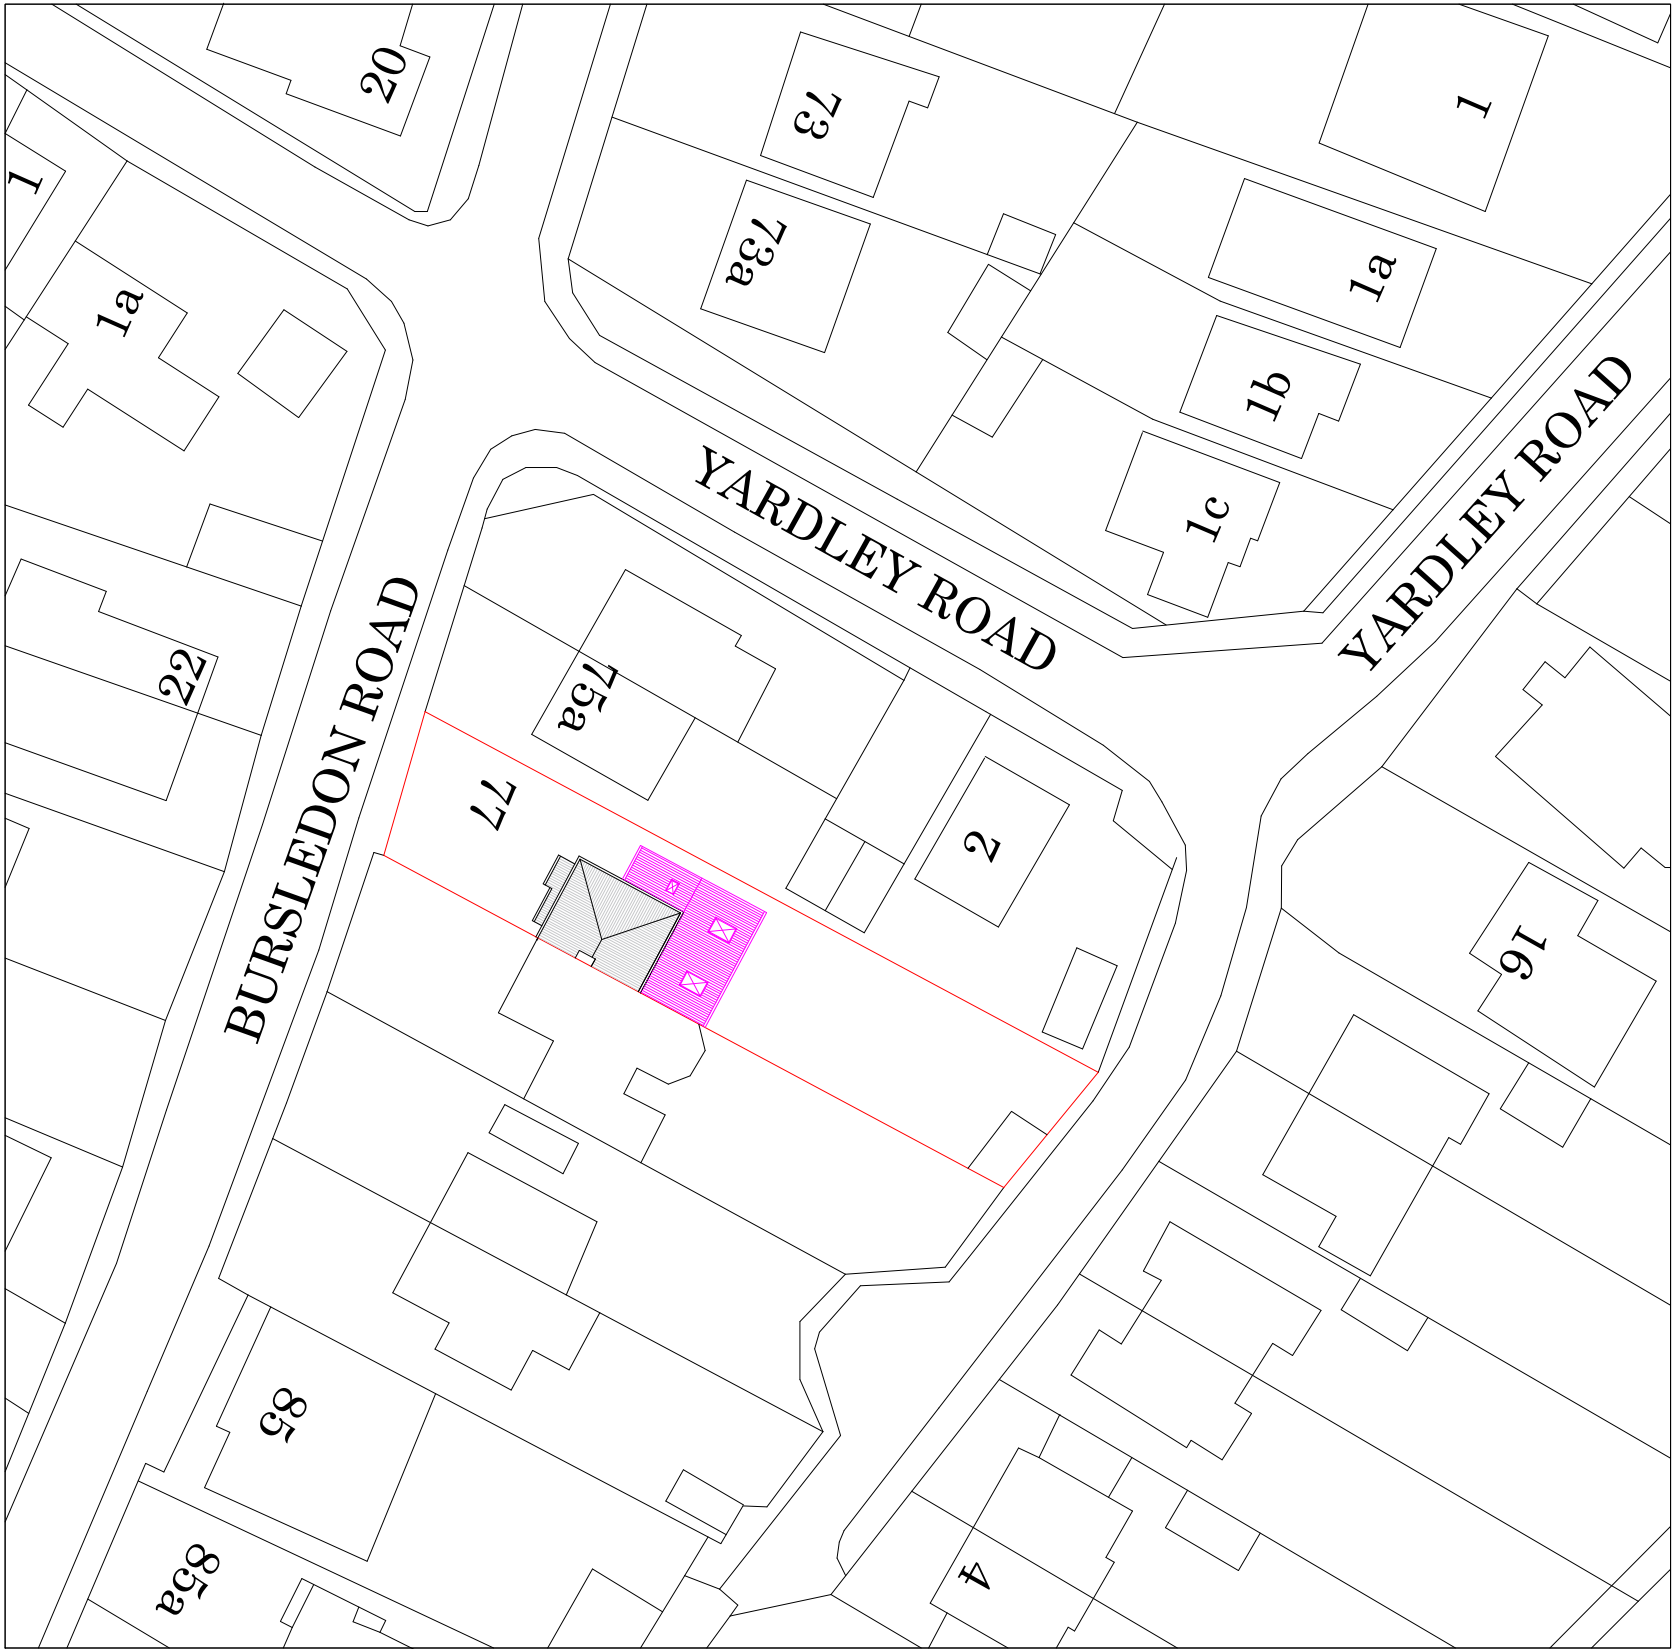

SCALE 1:500

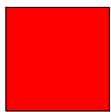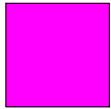-  SITE BOUNDARY
-  PROPOSED

