



FIRST FLOOR
1 : 200

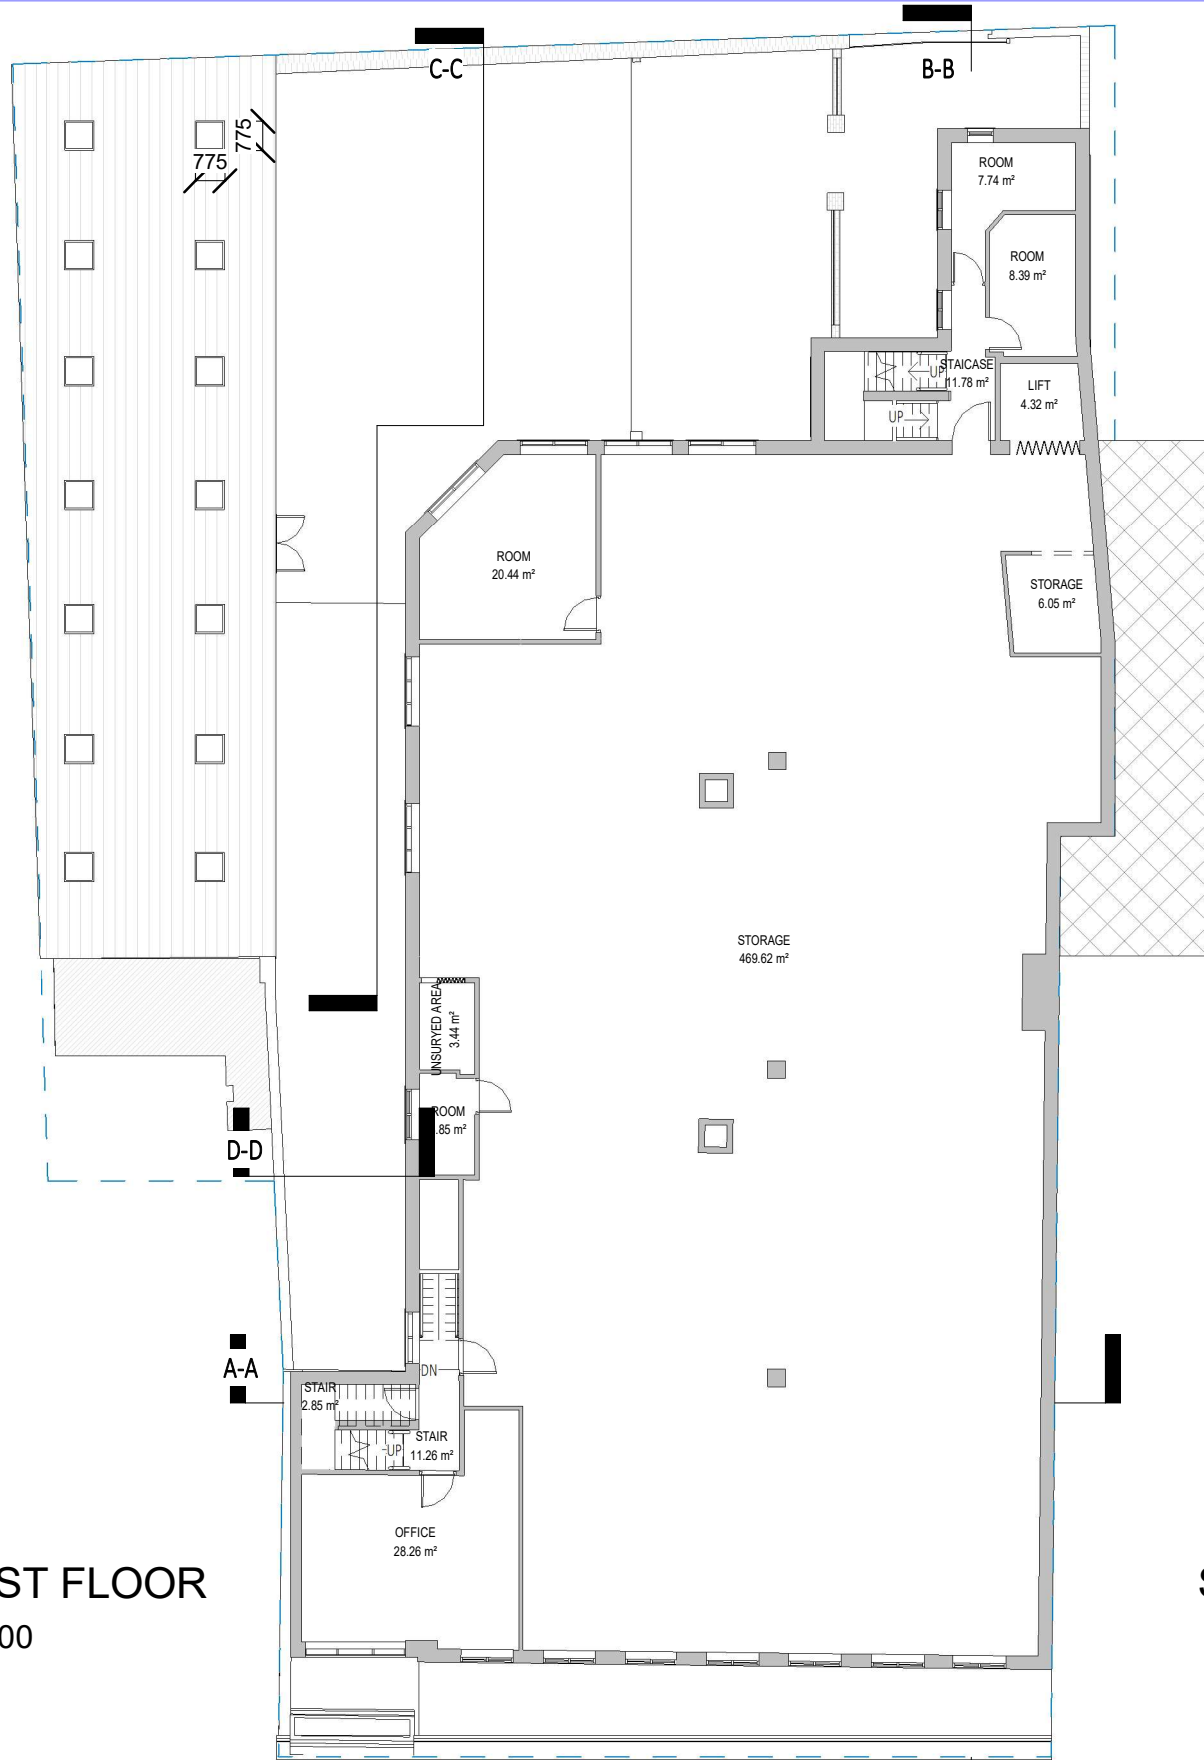

SECOND FLOOR
1 : 200

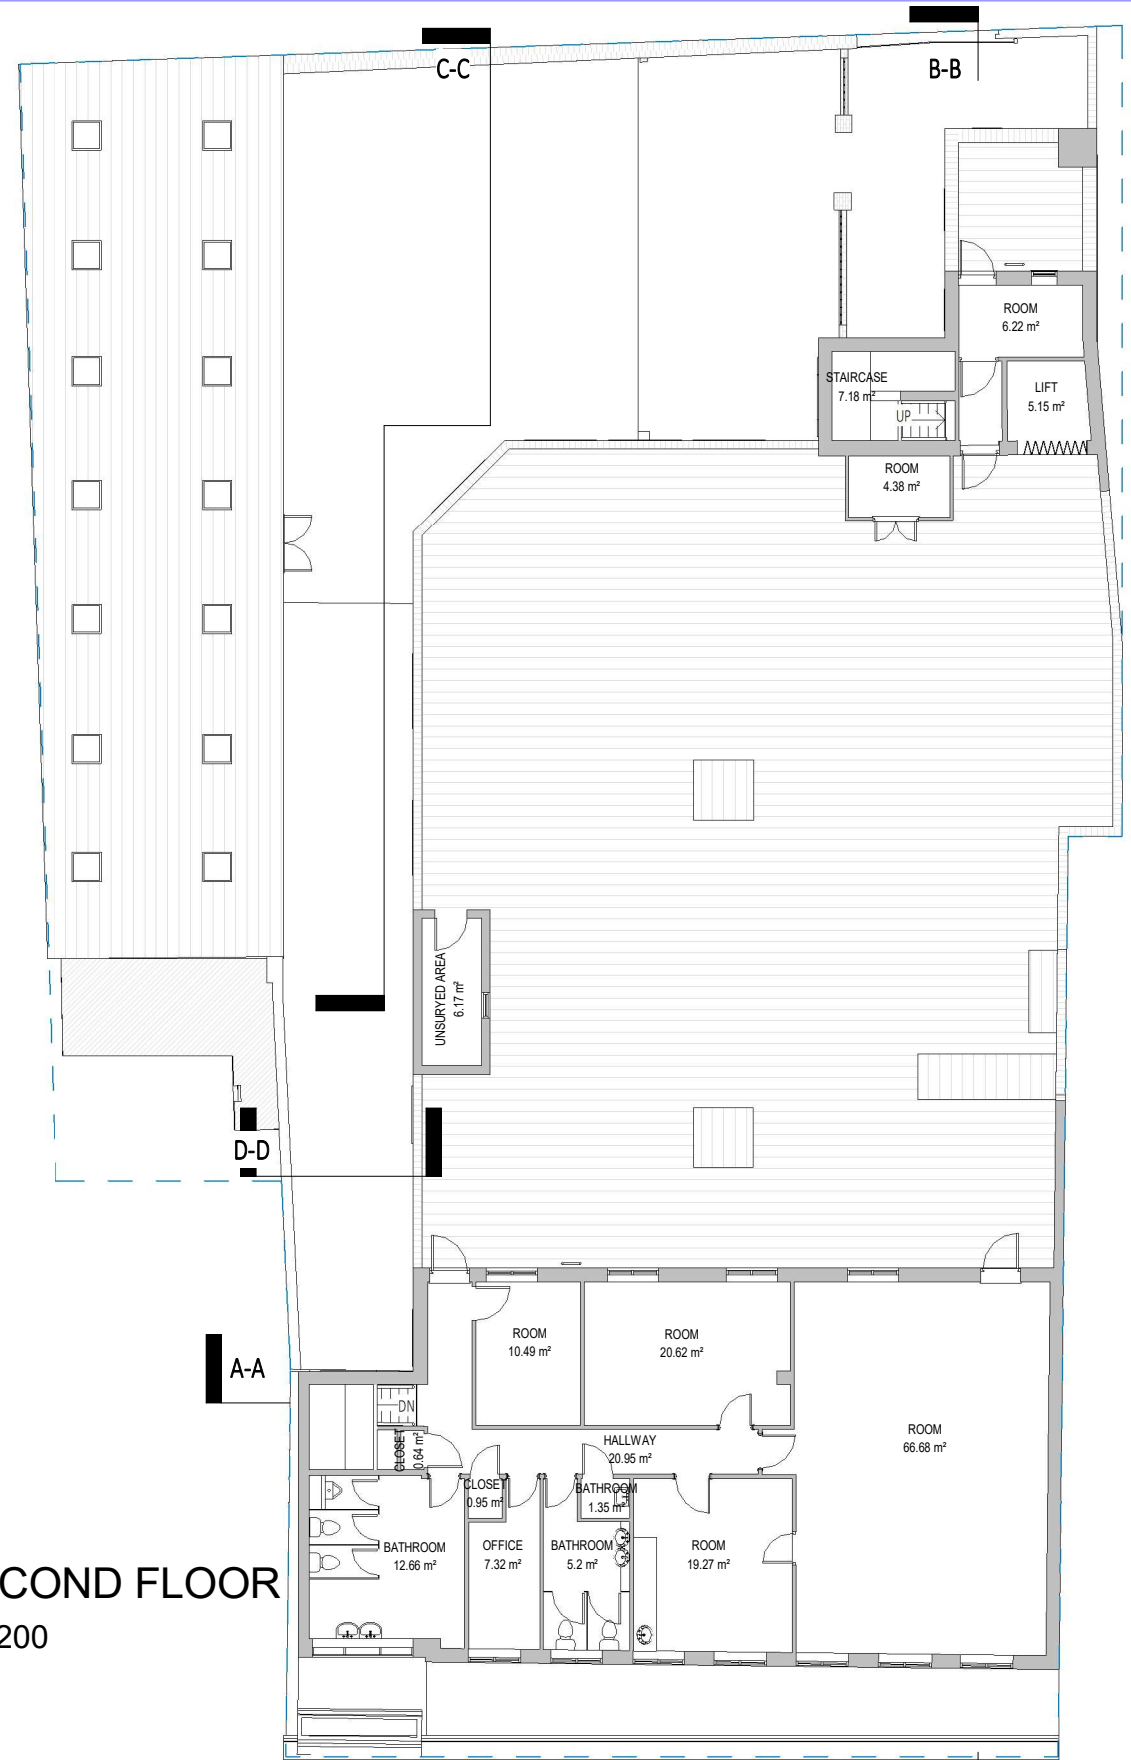

Revision

Rev.	Description	Date



Disclaimer

The contractors are to check all the dimensions, levels, drain runs and general conditions before work commence. All works are to be carried out in accordance with current building regulations, british standards, code of practice and local authority requirements.



Sheet information

Name
First Floor and Second Floor

Number
PR.02

Drawn by
MUK

Scale (@ A3)
1 : 200

Date
24/03/2026



Client

Owner



Address

**19-23 Leigh Rd,
Eastleigh SO50 9FF**