


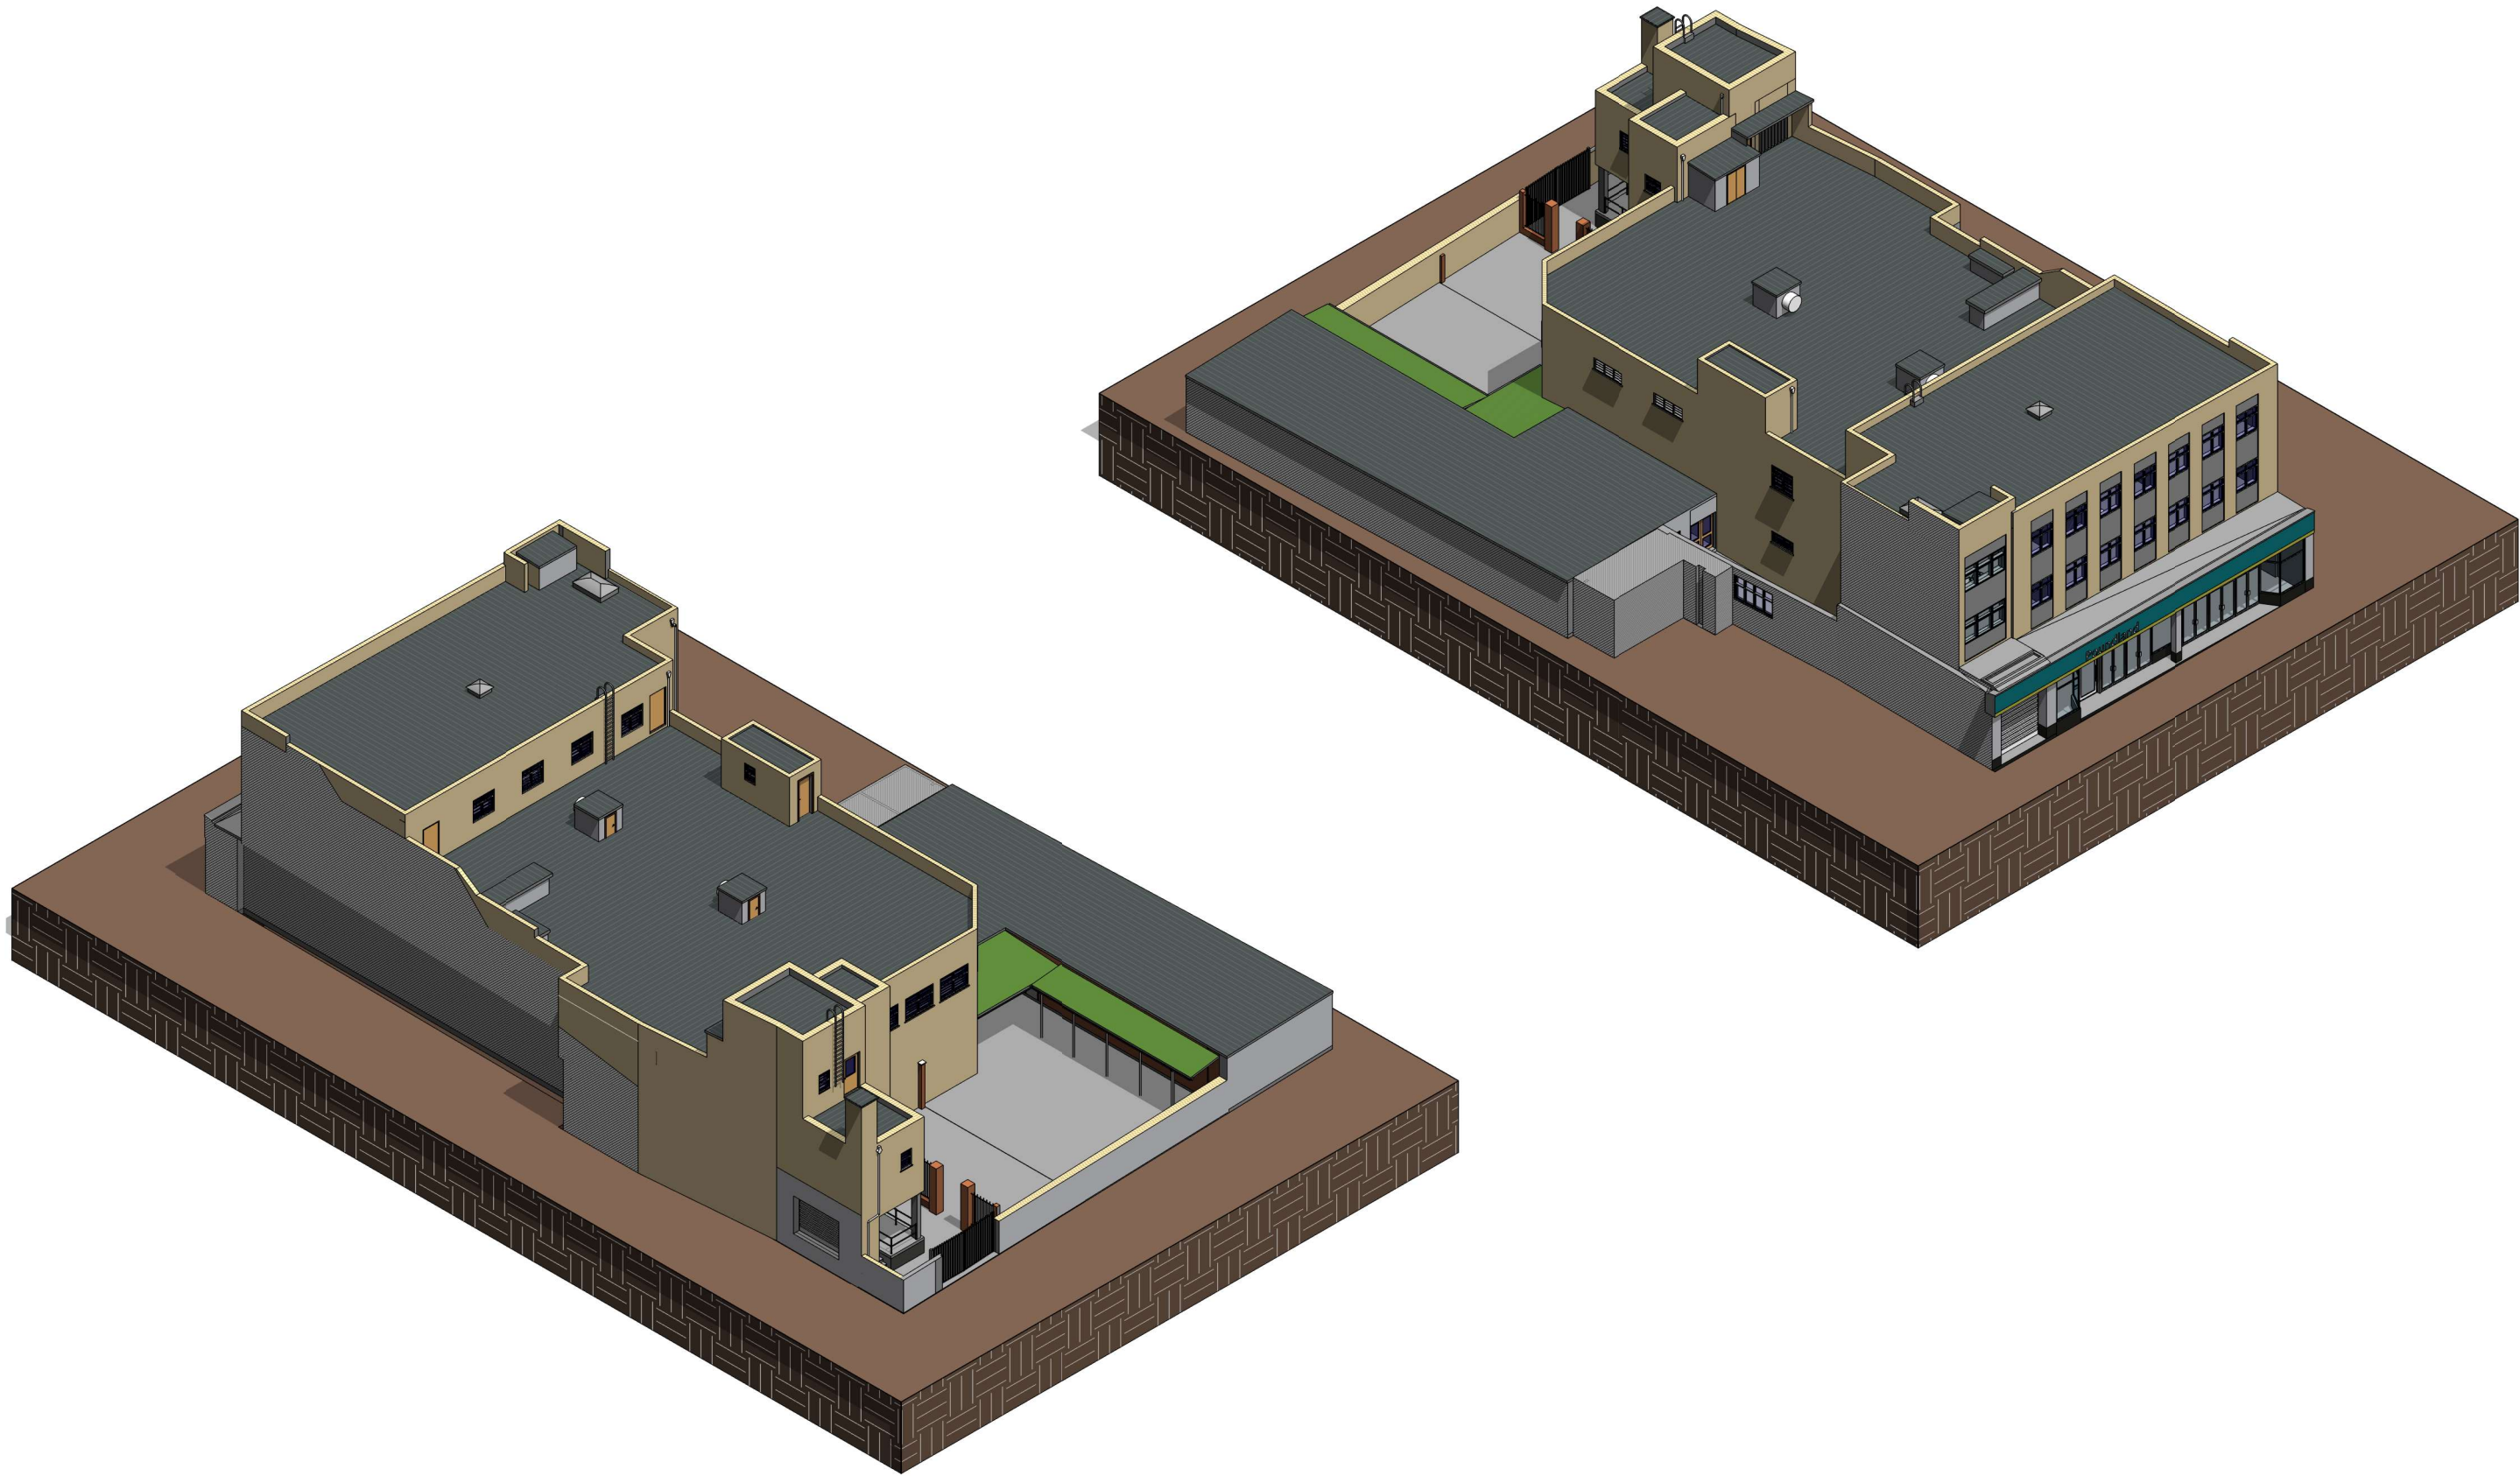

Revision

Rev.	Description	Date



Disclaimer

The contractors are to check all the dimensions, levels, drain runs and general conditions before work commence. All works are to be carried out in accordance with current building regulations, british standards, code of practice and local authority requirements.



Sheet information

Name 3D VIEWS			Scale (@ A3)	
Number EX.08	Drawn by MUK	Date 24/03/2026		



Client

Owner



Address

19-23 Leigh Rd,
Eastleigh SO50 9FF