

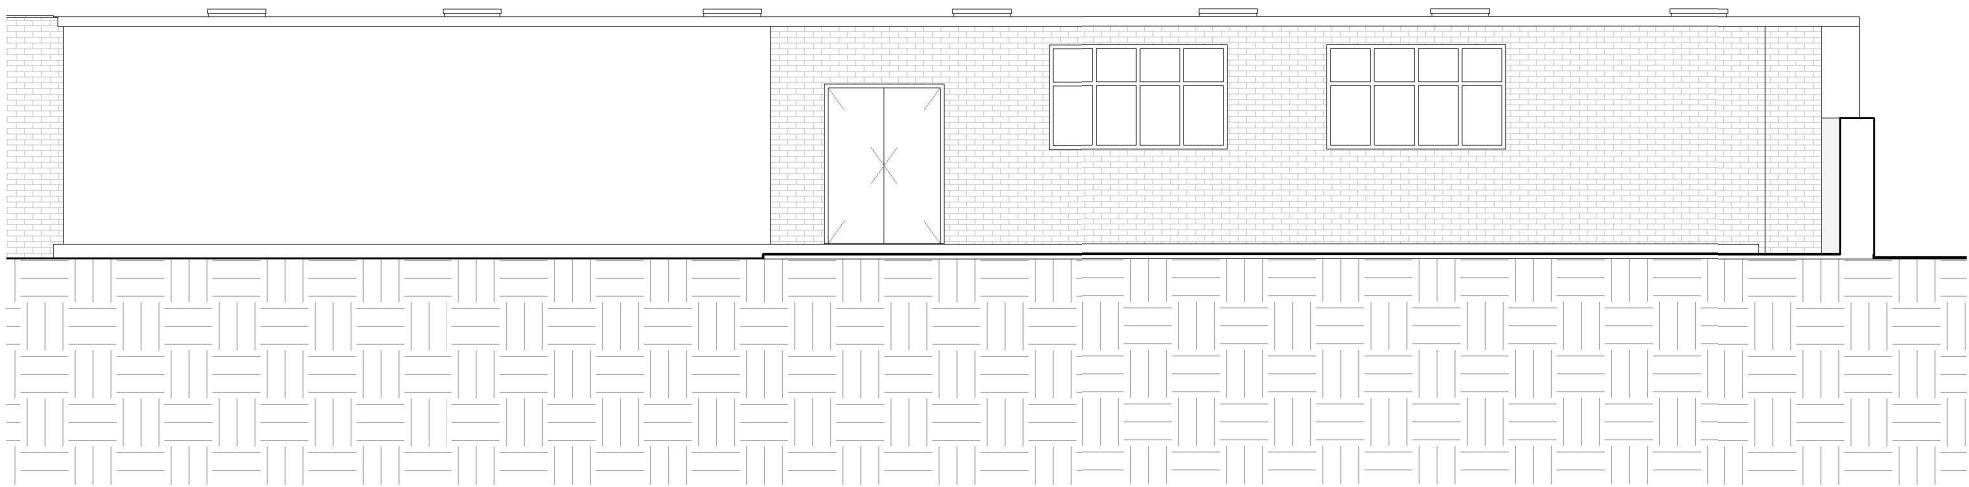


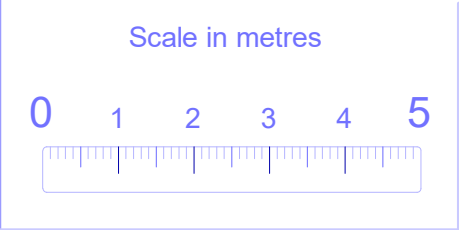

C-C

1 : 100

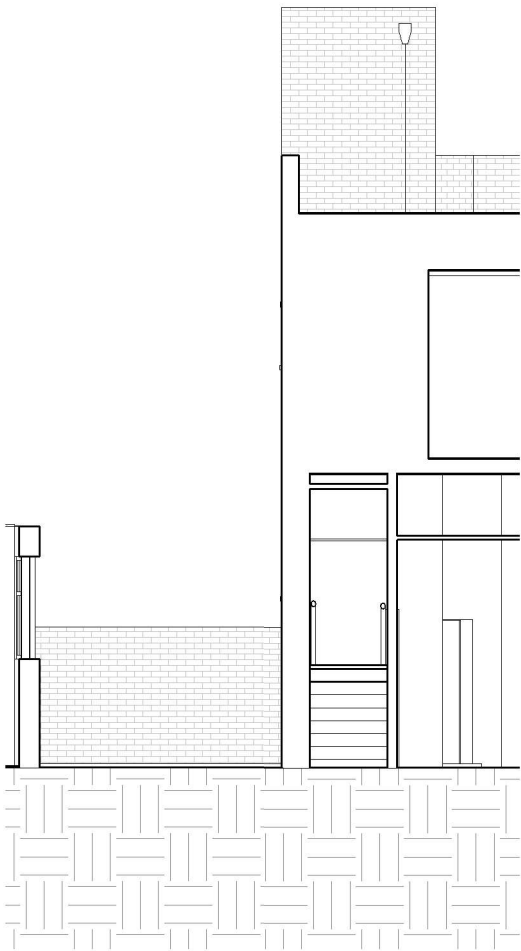

D-D

1 : 100

 Revision <table><tr><th>Rev.</th><th>Description</th><th>Date</th></tr><tr><td> </td><td> </td><td> </td></tr><tr><td> </td><td> </td><td> </td></tr><tr><td> </td><td> </td><td> </td></tr><tr><td> </td><td> </td><td> </td></tr><tr><td> </td><td> </td><td> </td></tr></table>	Rev.	Description	Date																 Disclaimer The contractors are to check all the dimensions, levels, drain runs and general conditions before work commence. All works are to be carried out in accordance with current building regulations, british standards, code of practice and local authority requirements.  Sheet information <table><tr><td colspan="2">Name Sections.2</td><td>Scale (@ A3) 1 : 100</td></tr><tr><td>Number PR.07</td><td>Drawn by MUK</td><td>Date 24/03/2026</td></tr></table>	Name Sections.2		Scale (@ A3) 1 : 100	Number PR.07	Drawn by MUK	Date 24/03/2026	 Client Owner  Address 19-23 Leigh Rd, Eastleigh SO50 9FF
Rev.	Description	Date																								
Name Sections.2		Scale (@ A3) 1 : 100																								
Number PR.07	Drawn by MUK	Date 24/03/2026																								