


SECTION A-A
1 : 200

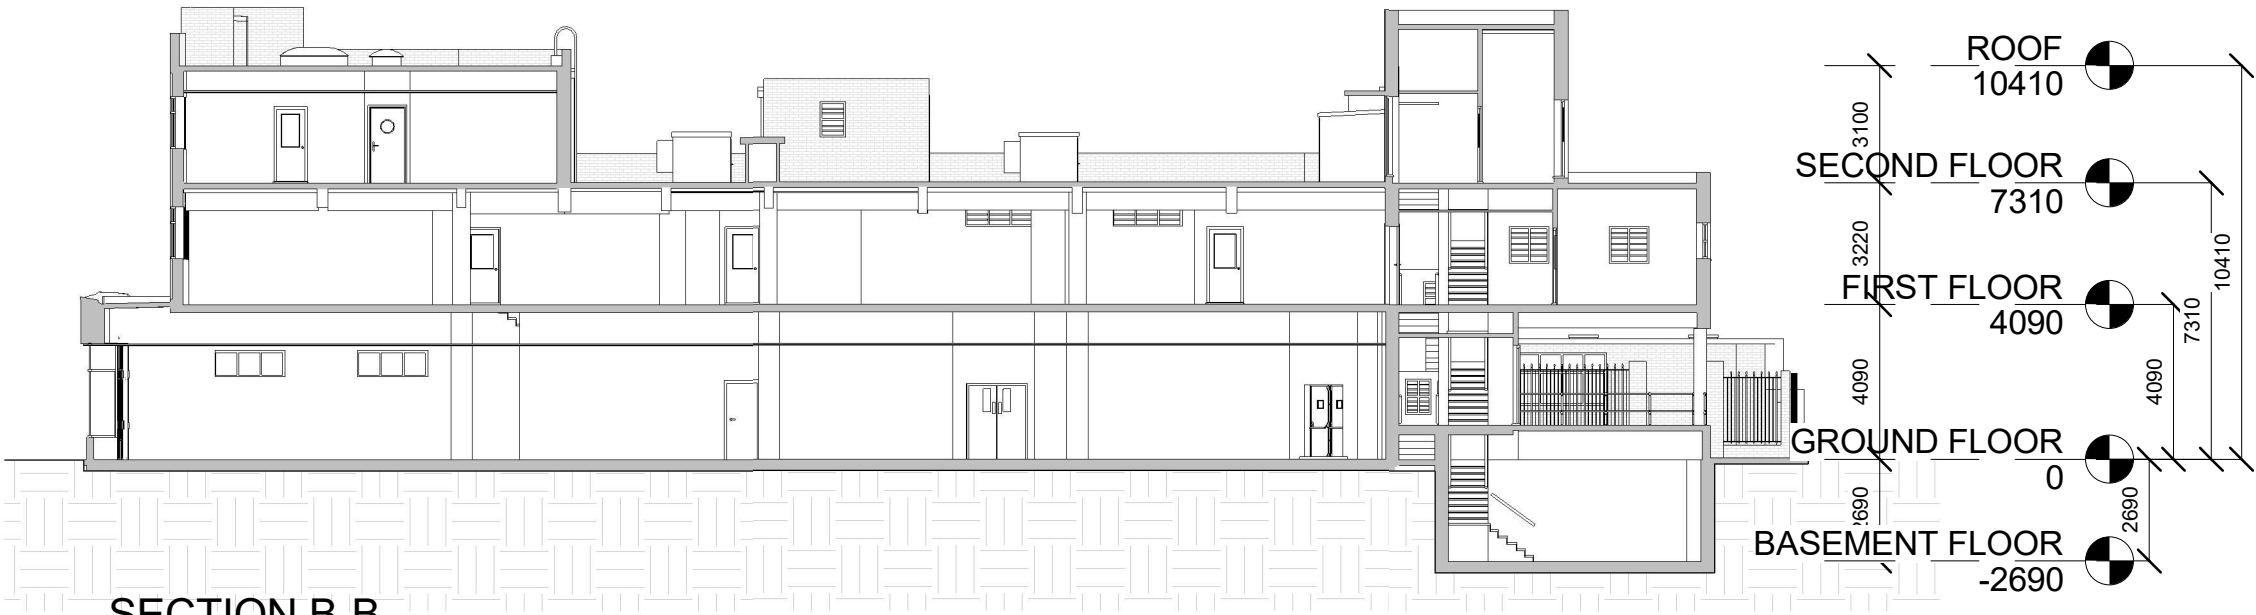

SECTION B-B
1 : 200

 Revision			 Disclaimer	 Sheet information			 Client	 Address
Rev.	Description	Date	The contractors are to check all the dimensions, levels, drain runs and general conditions before work commence. All works are to be carried out in accordance with current building regulations, british standards, code of practice and local authority requirements.	Name Sections.1		Scale (@ A3) 1 : 200	Owner	19-23 Leigh Rd, Eastleigh SO50 9FF
				Number PR.06	Drawn by MUK			
				Date 24/03/2026				