


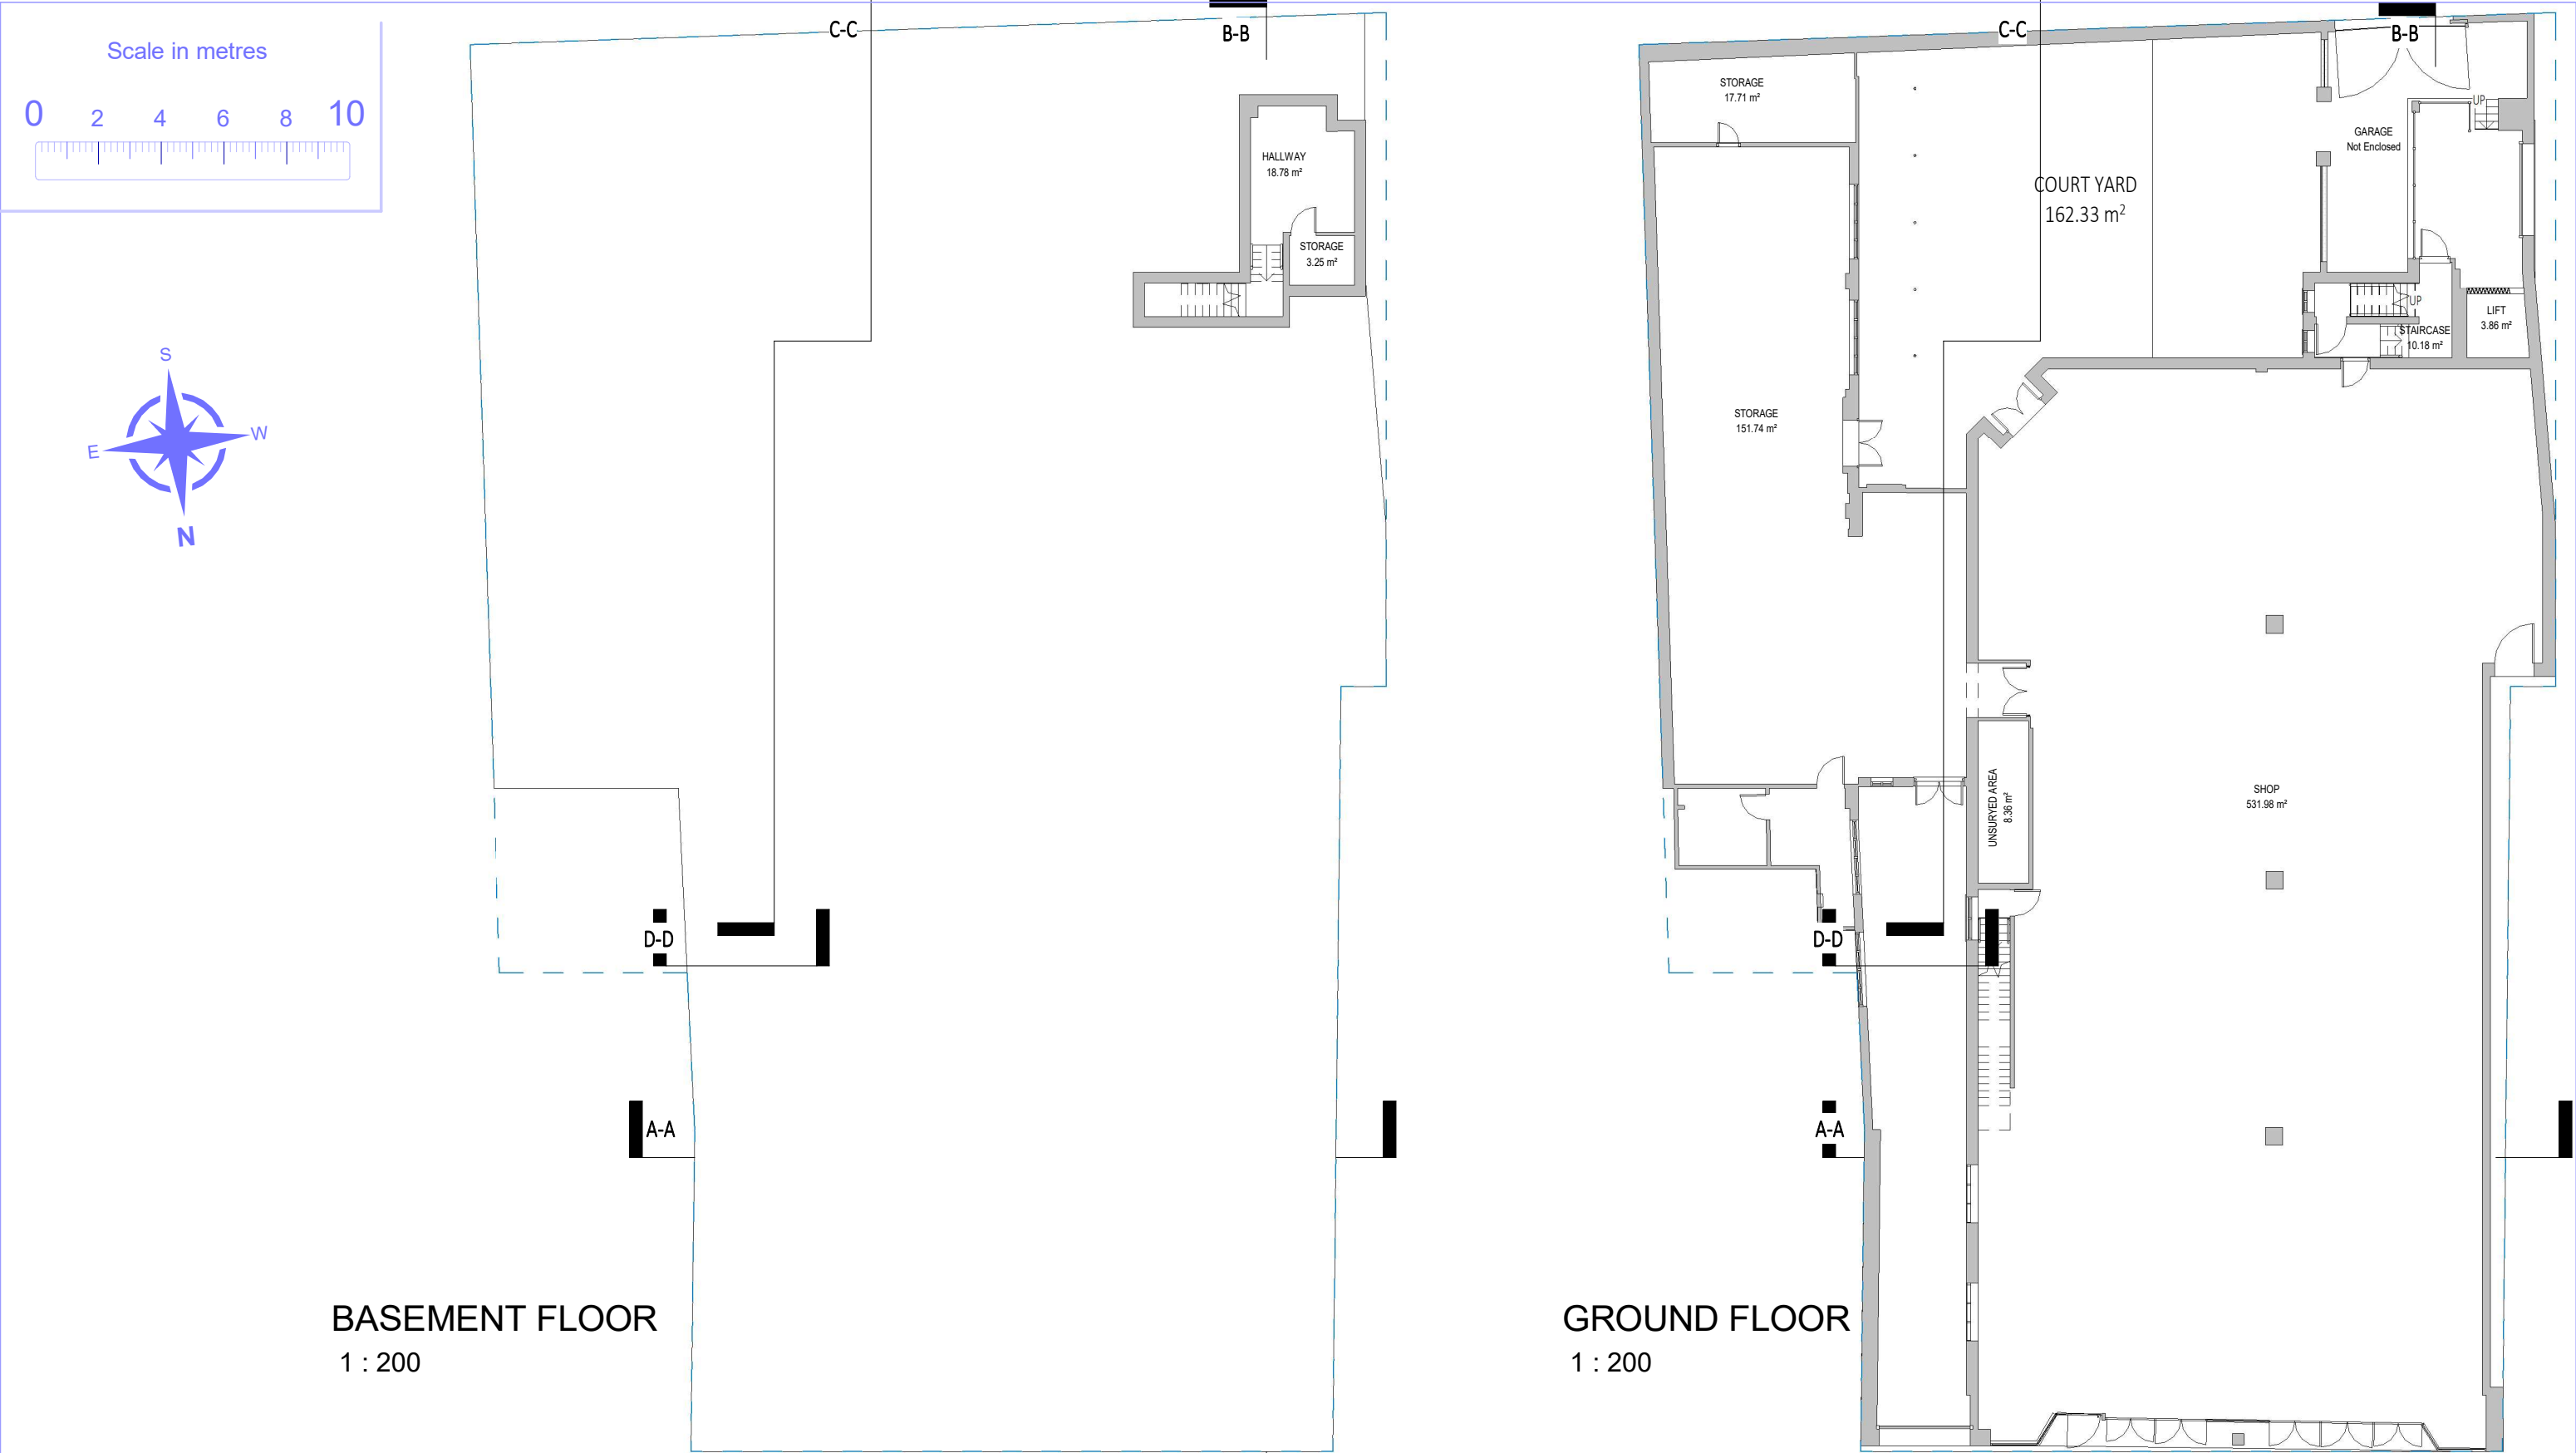

Revision

Rev.	Description	Date

Disclaimer

The contractors are to check all the dimensions, levels, drain runs and general conditions before work commence.
All works are to be carried out in accordance with current building regulations, british standards, code of practice and local authority requirements.

Sheet information

Name

Basement and GF

Scale (@ A3)

1 : 200

Number

EX.01

Drawn by

MUK

Date

24/03/2026

Client

Owner

Address

19-23 Leigh Rd,
Eastleigh SO50 9FF