


Bell tent glamping at Royal Victoria country park

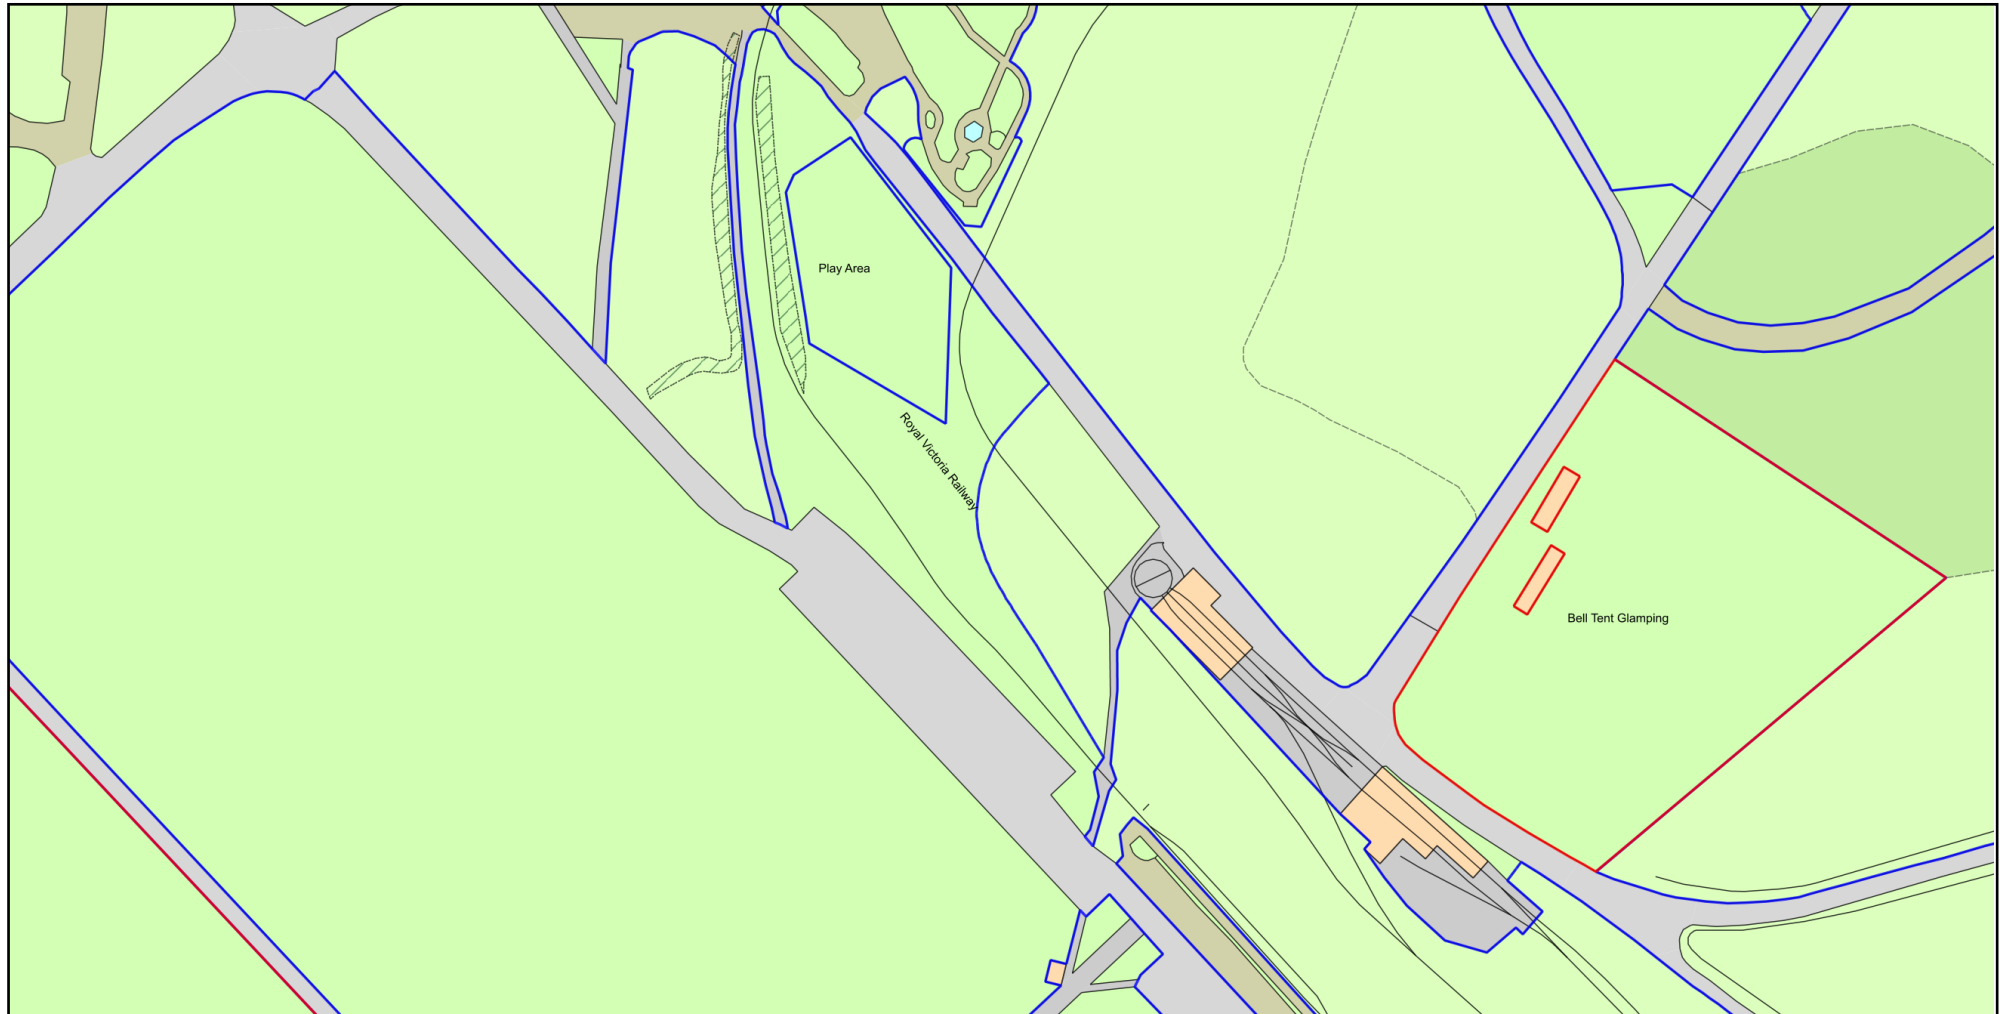

0 50
Metres



Plan Produced for: Bell Tent Glamping

Date Produced: 12 Aug 2025

Plan Reference Number: TQRQM25224161946228

Scale: 1:1250 @ A4

© Crown copyright and database rights 2025 OS 100042766

