

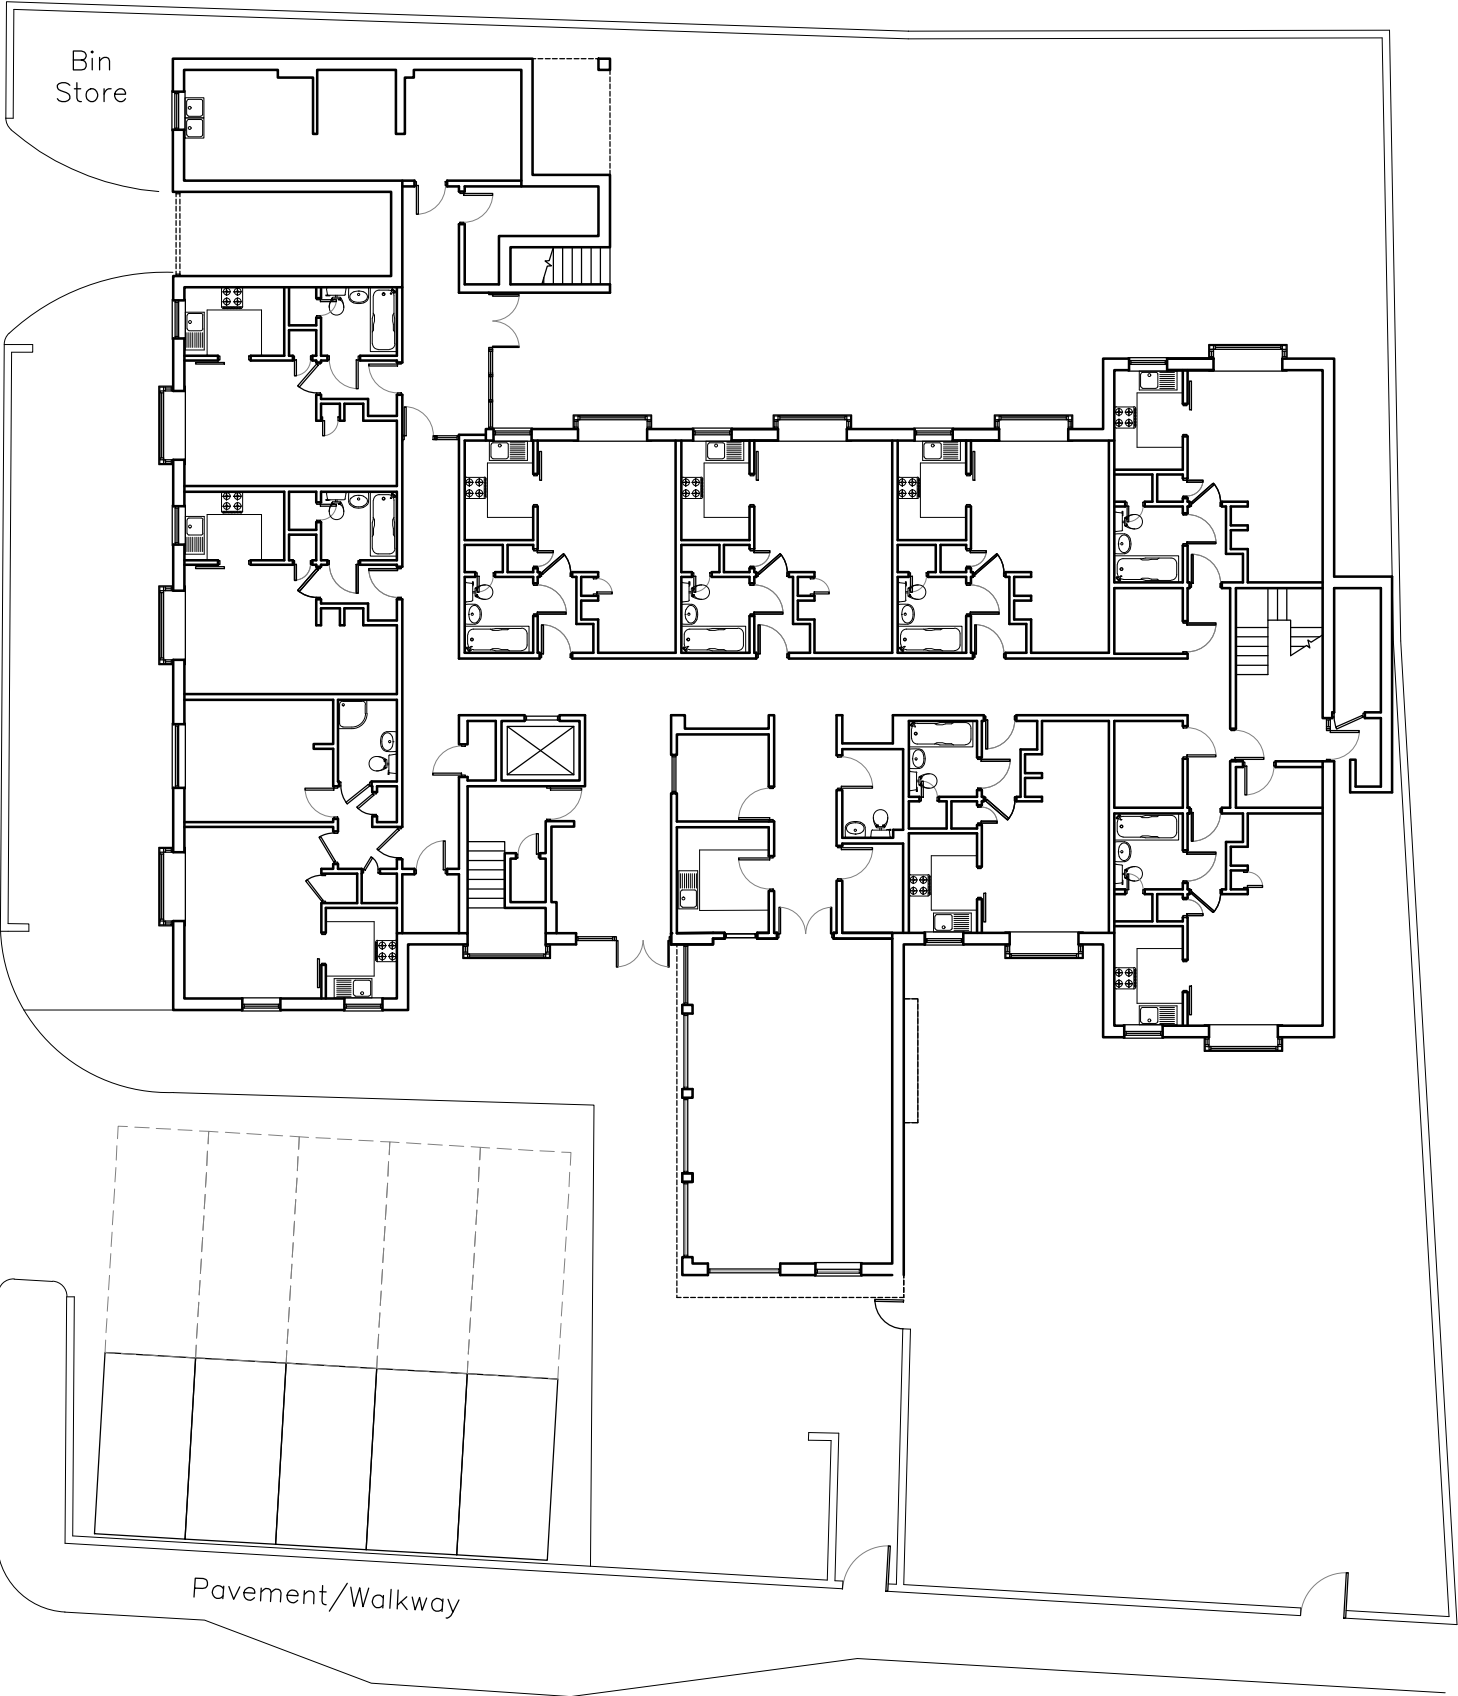


GROUND FLOOR 1:200

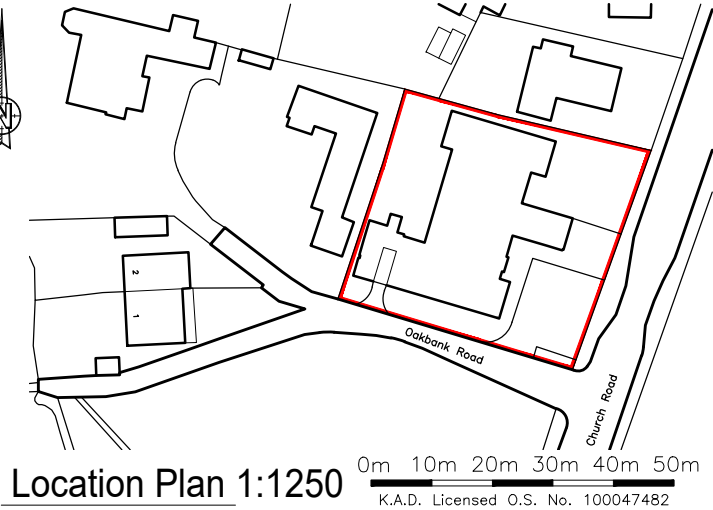

FIRST FLOOR 1:200

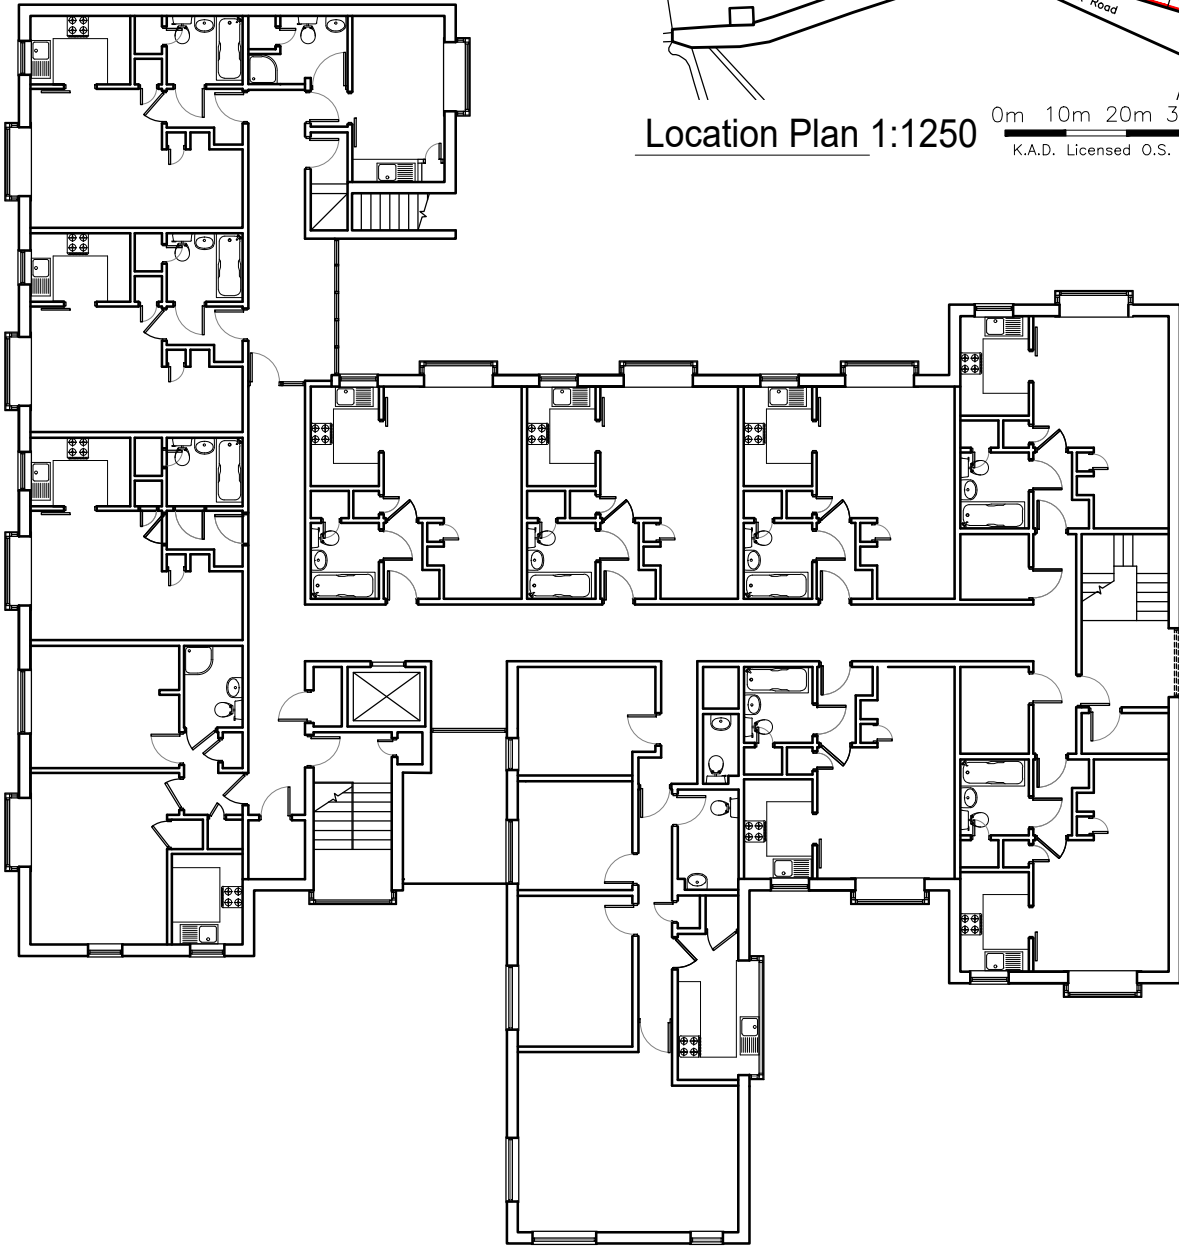

KNIGHT
Consulting

ARCHITECTURE - SURVEYING - PLANNING

admin@knight-consulting.co.uk

www.knight-consulting.co.uk

First Floor Unit 7
The Quarterdeck
Port Solent
PO6 4TP
T: 01489 660194

Client

AMPFIELD COMMERCIAL LTD

Drawing

FLOOR PLANS

Project

MELLER HOUSE
OAKBANK ROAD
EASTLEIGH
SO50 6HF

Scale

1:200@A3

Date

NOV 2024

Project no.

Sequential

Bldg/Floor

Detail

Rev

KC

01

A

EX

A