

GRAHAM
BARKER DESIGN


ARCHITECTURAL SERVICES
PROJECT MANAGEMENT

95 Upton Cres, Nursling, Southampton
SO16 8AA

02380 740392 07802 384517
grahambarker1@outlook.com



1:50 @ A3

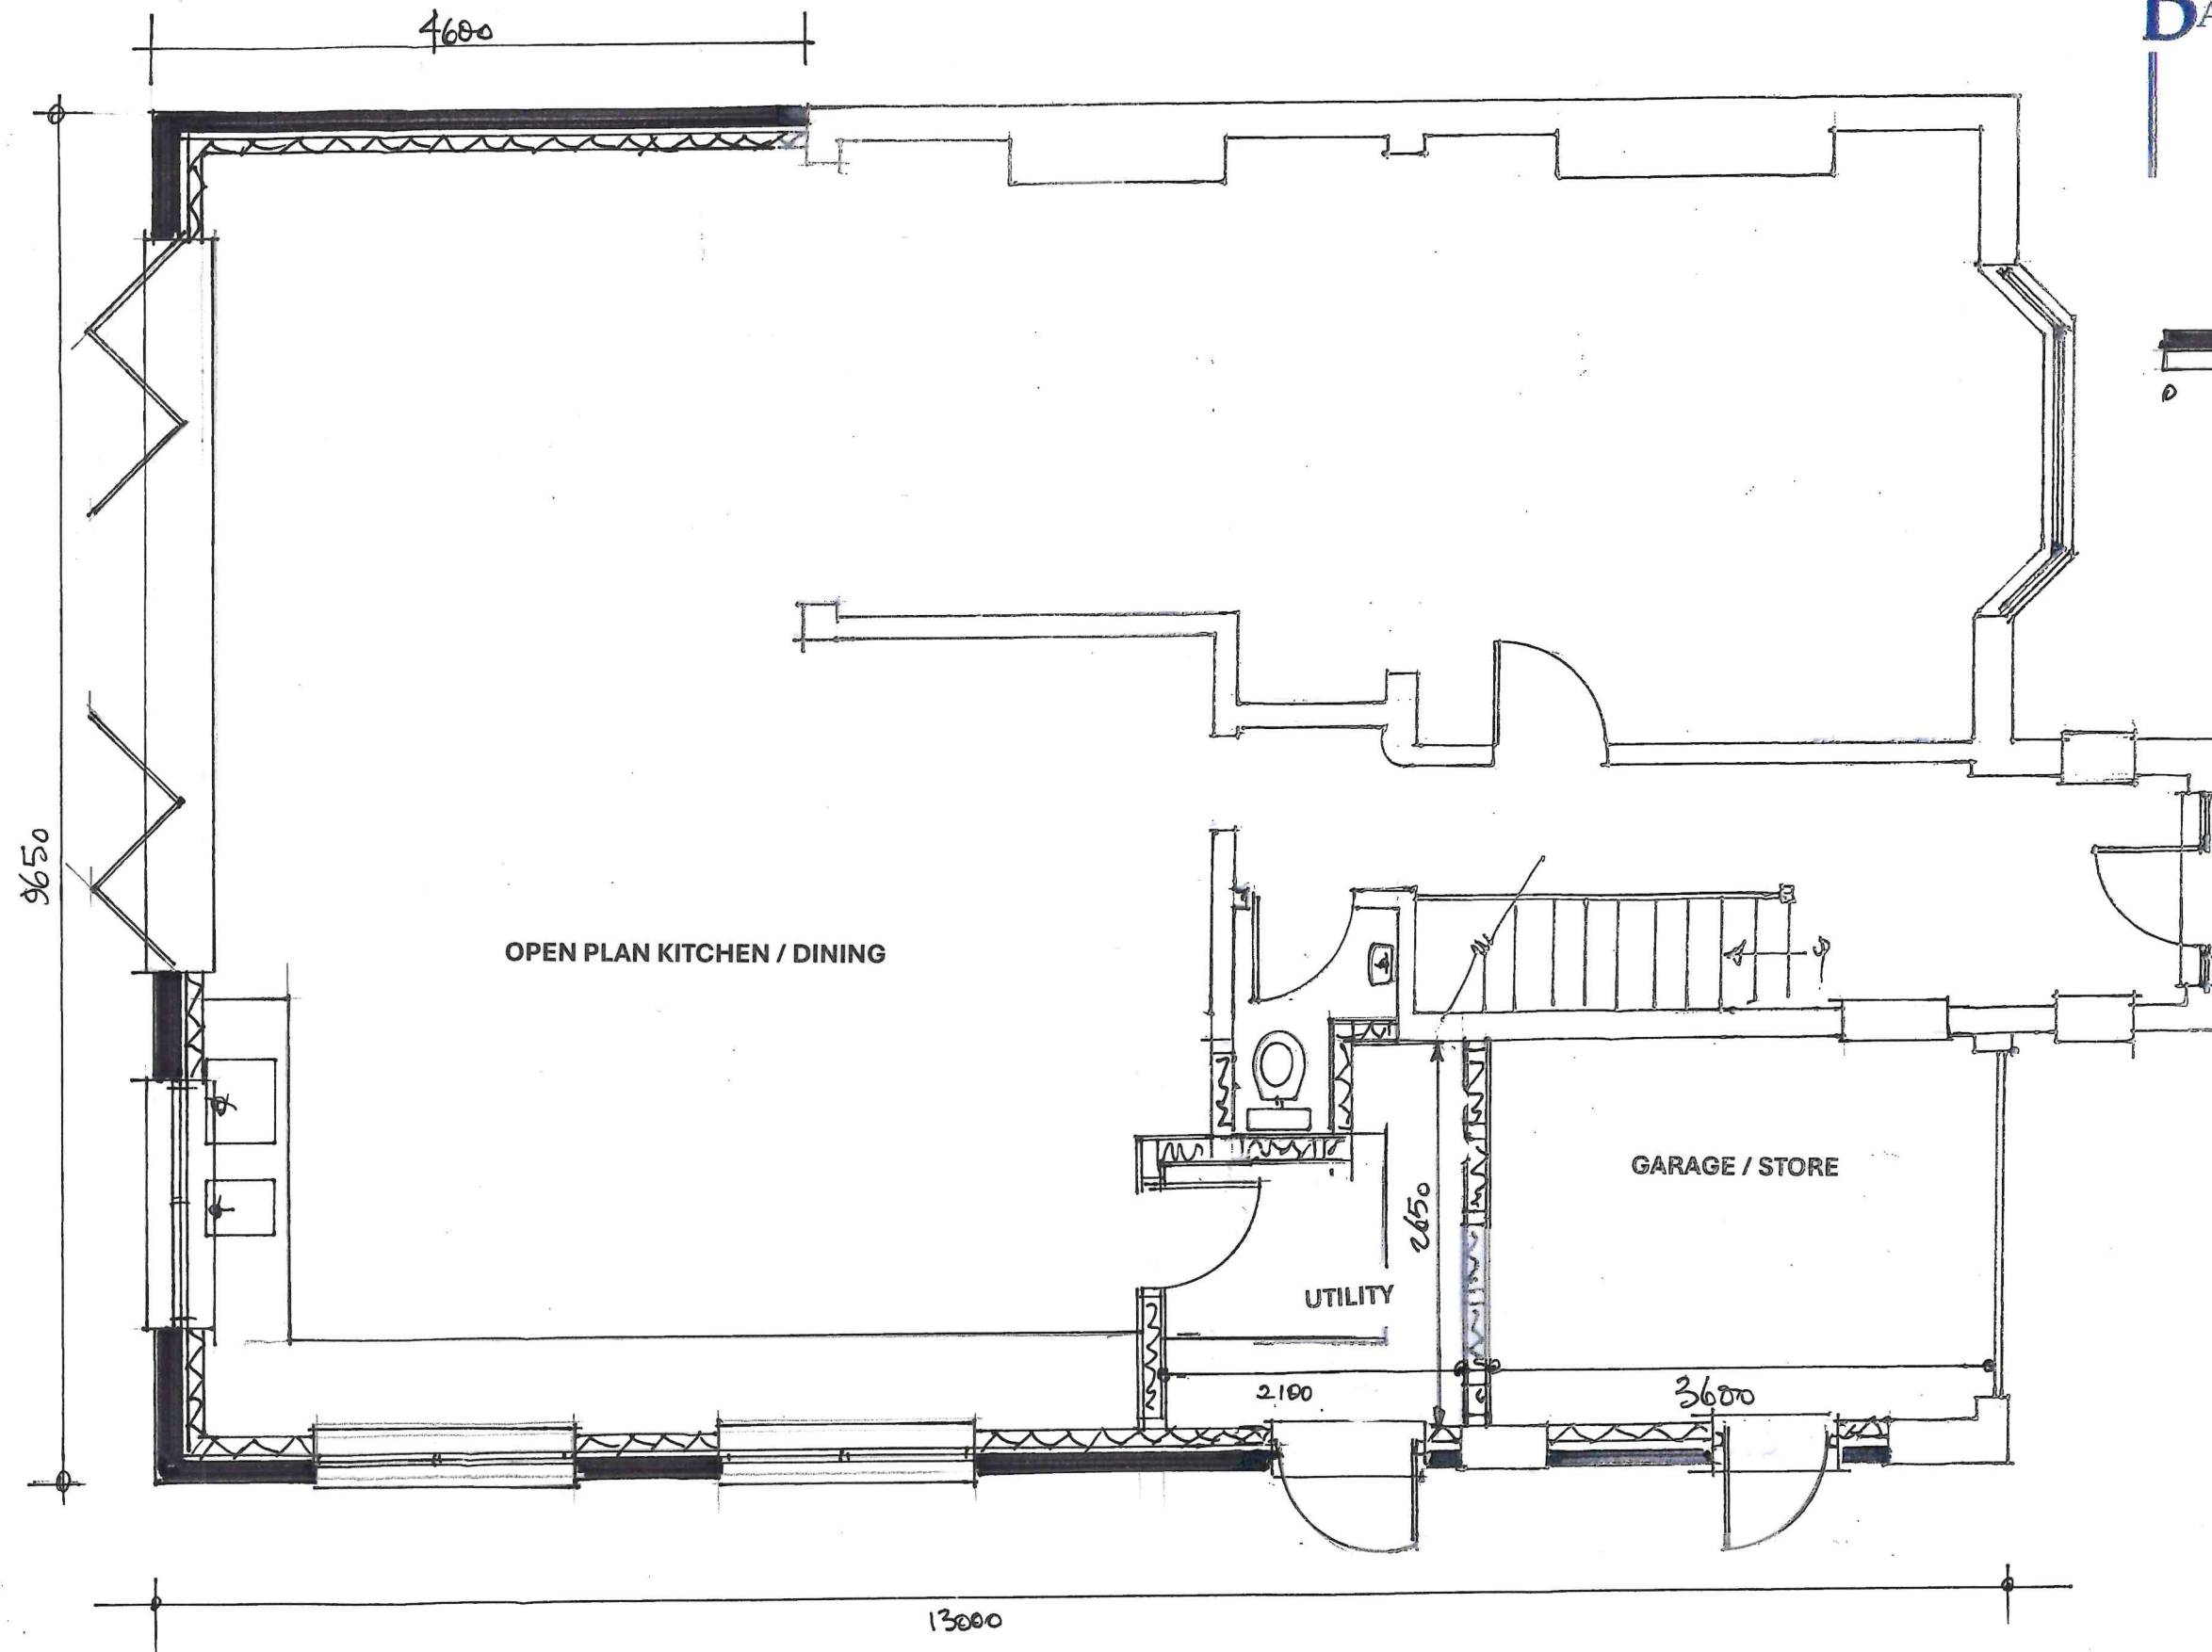

GROUND FLOOR - PROPOSED

Title:

PROPOSED REAR EXTENSION
AND ALTERATIONS
AT
78 ST. JOHNS ROAD
HEDGE END
SOUTHAMPTON

Drwg.no LS/P/03 "B"

Scale: 1:50

Date: April '26