


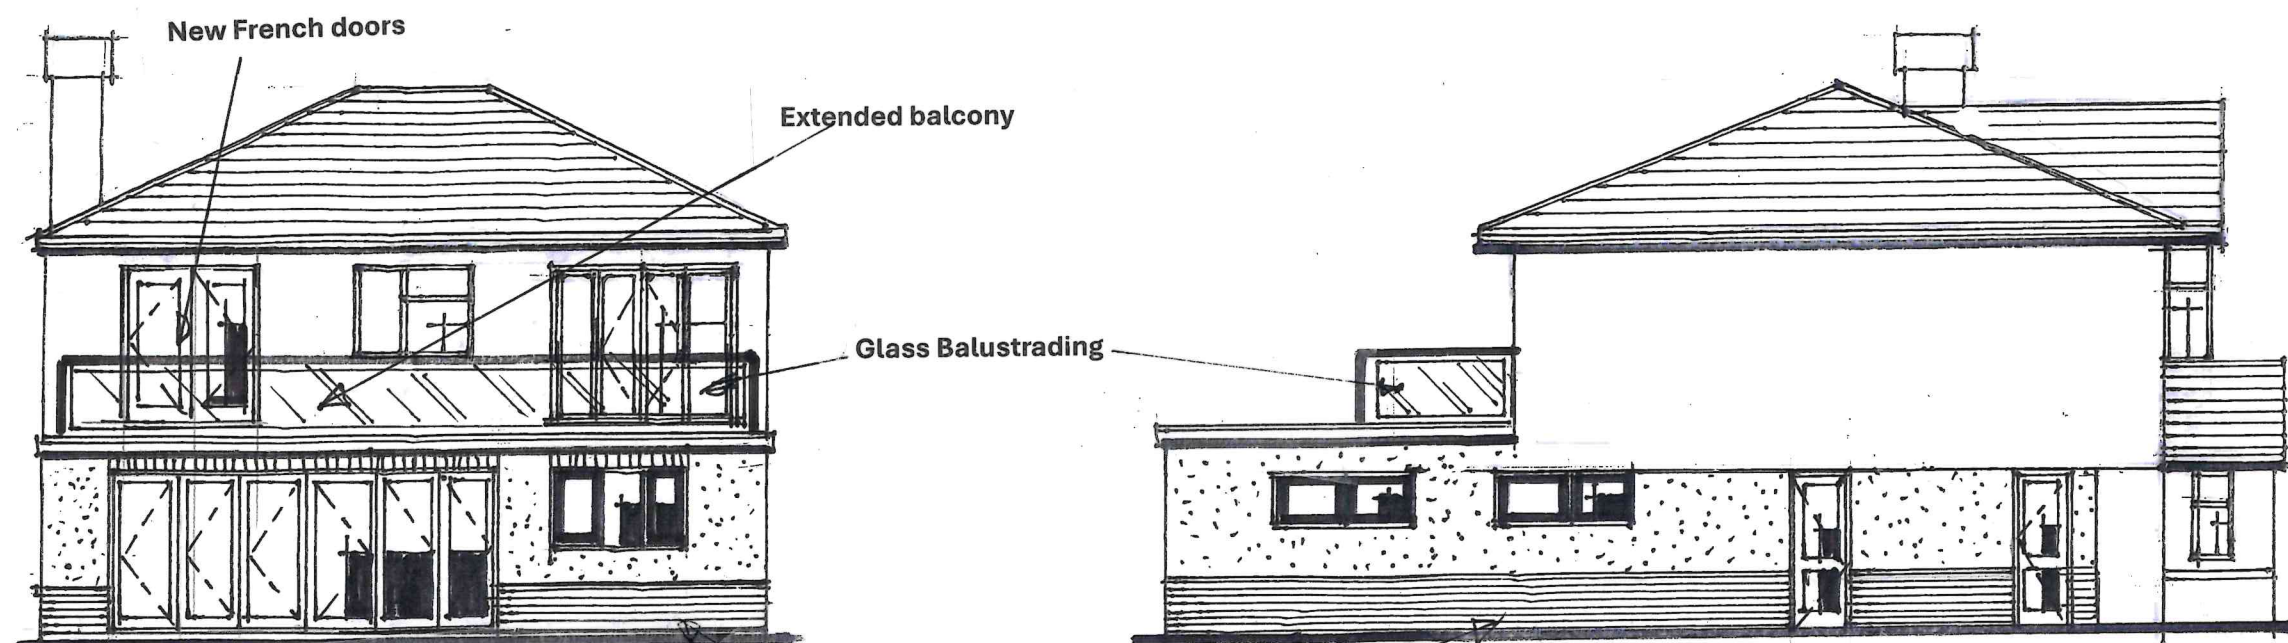


REAR (NORTH WEST)

SIDE (SOUTH WEST)

Brickwork & Render as existing

0 1 2 3 4 5
1:100 @ A3.

PROPOSED ELEVATIONS

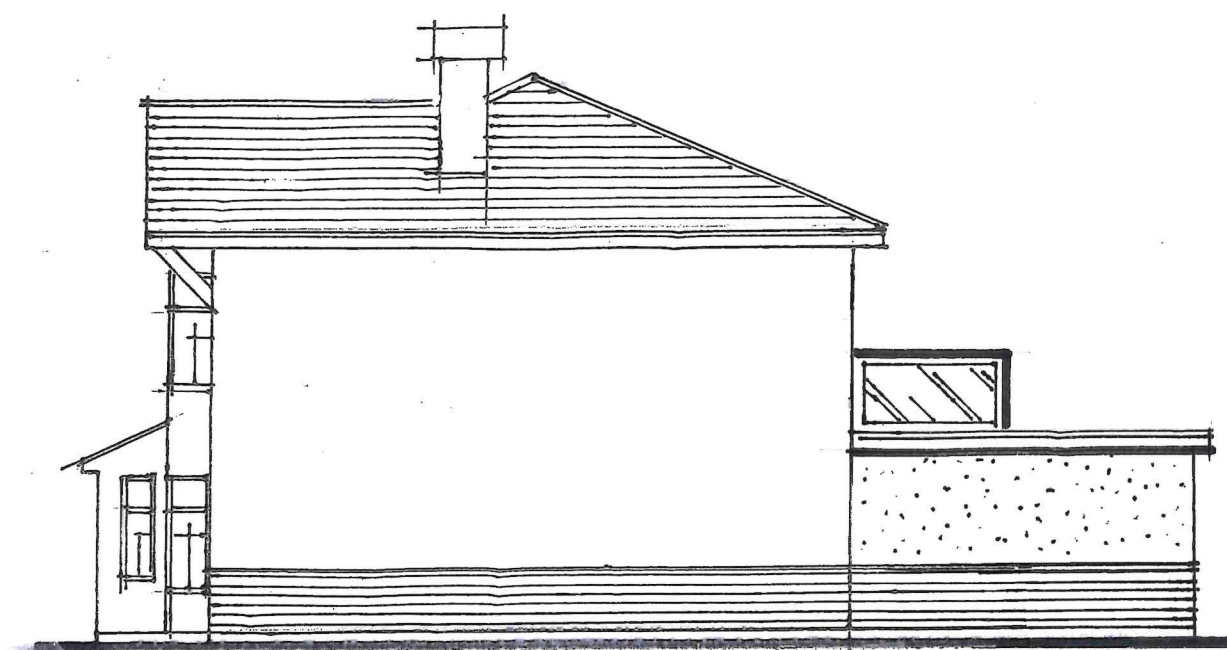

SIDE (NORTH EAST)

Title:

PROPOSED REAR EXTENSION
AND ALTERATIONS
AT
78 ST. JOHNS ROAD
HEDGE END
SOUTHAMPTON

Drwg. no. 16/P/04

Scale: 1:100

Date: April '26