


43 Desborough Road

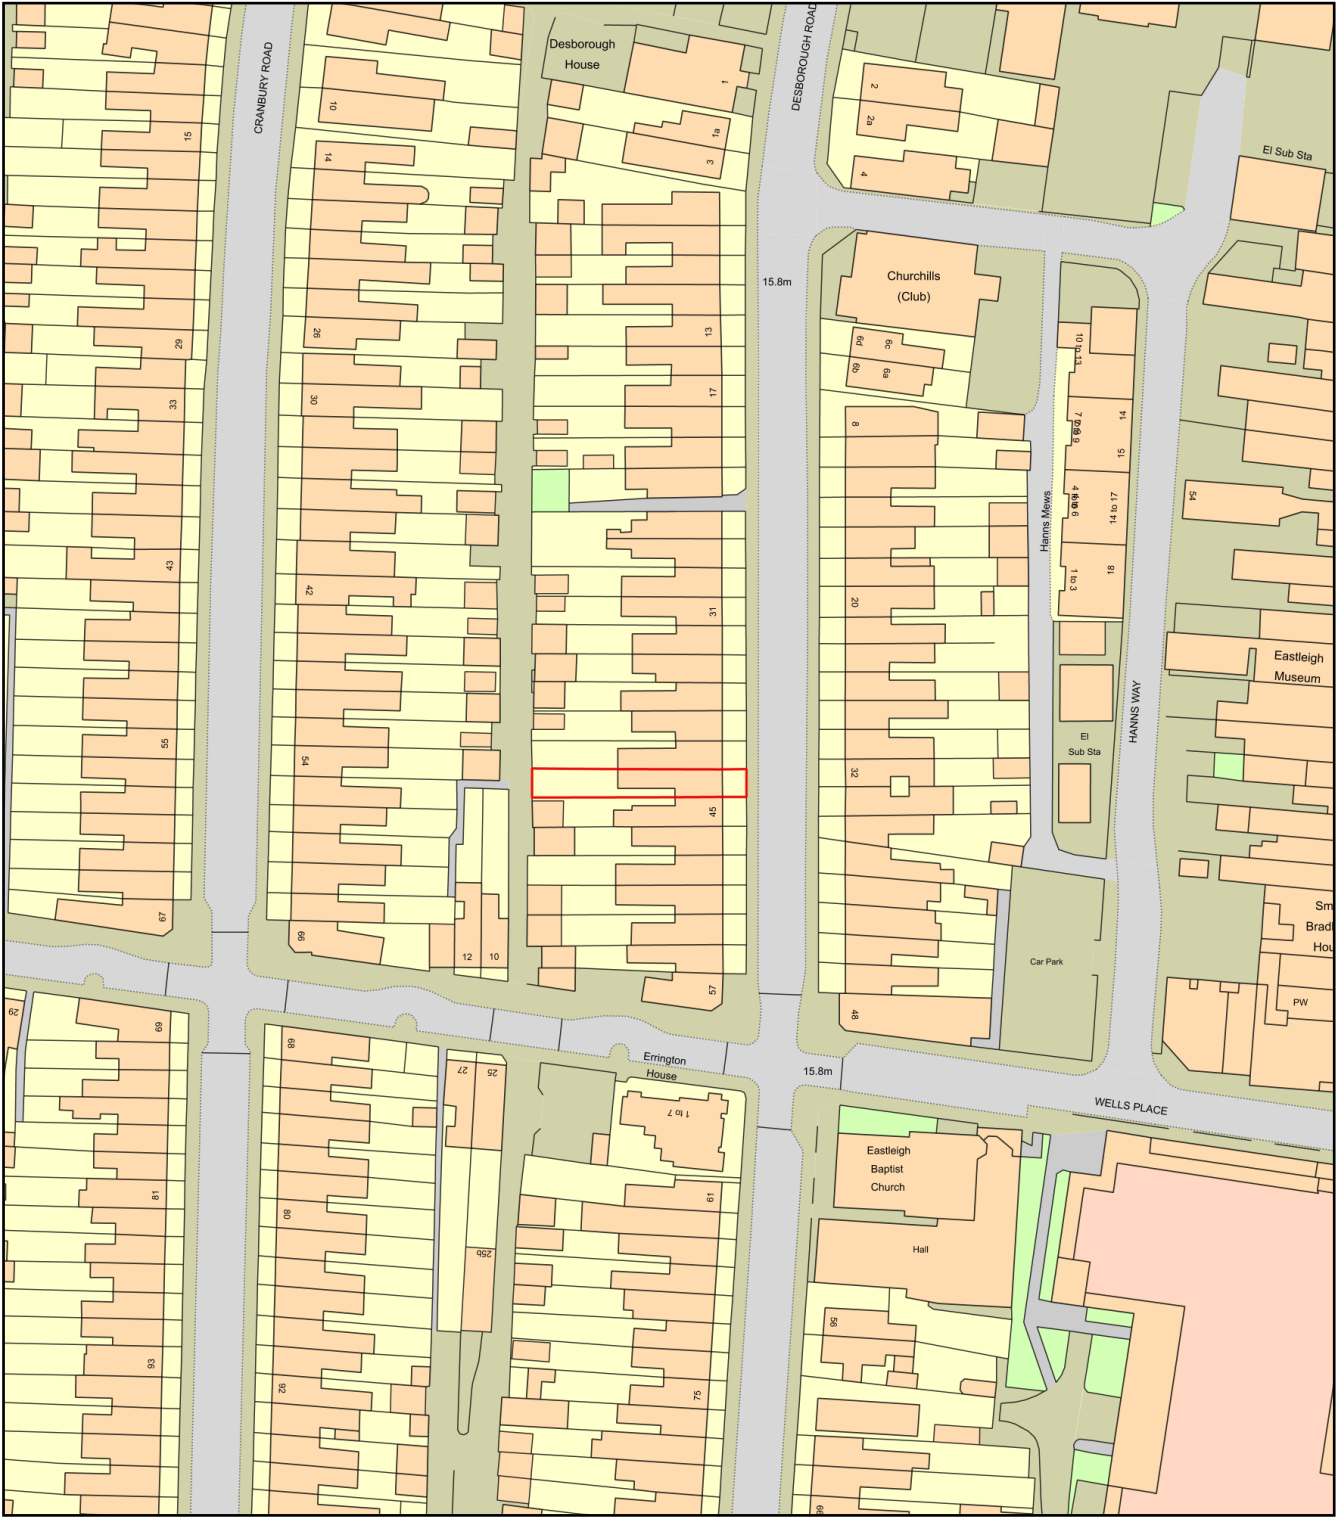

Plan Produced for: Applecore PDM
Date Produced: 09 Apr 2026
Plan Reference Number: TQRQM26099090746016
Scale: 1:1250 @ A4