
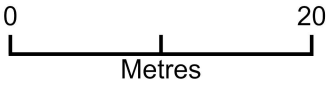


43 Desborough Road

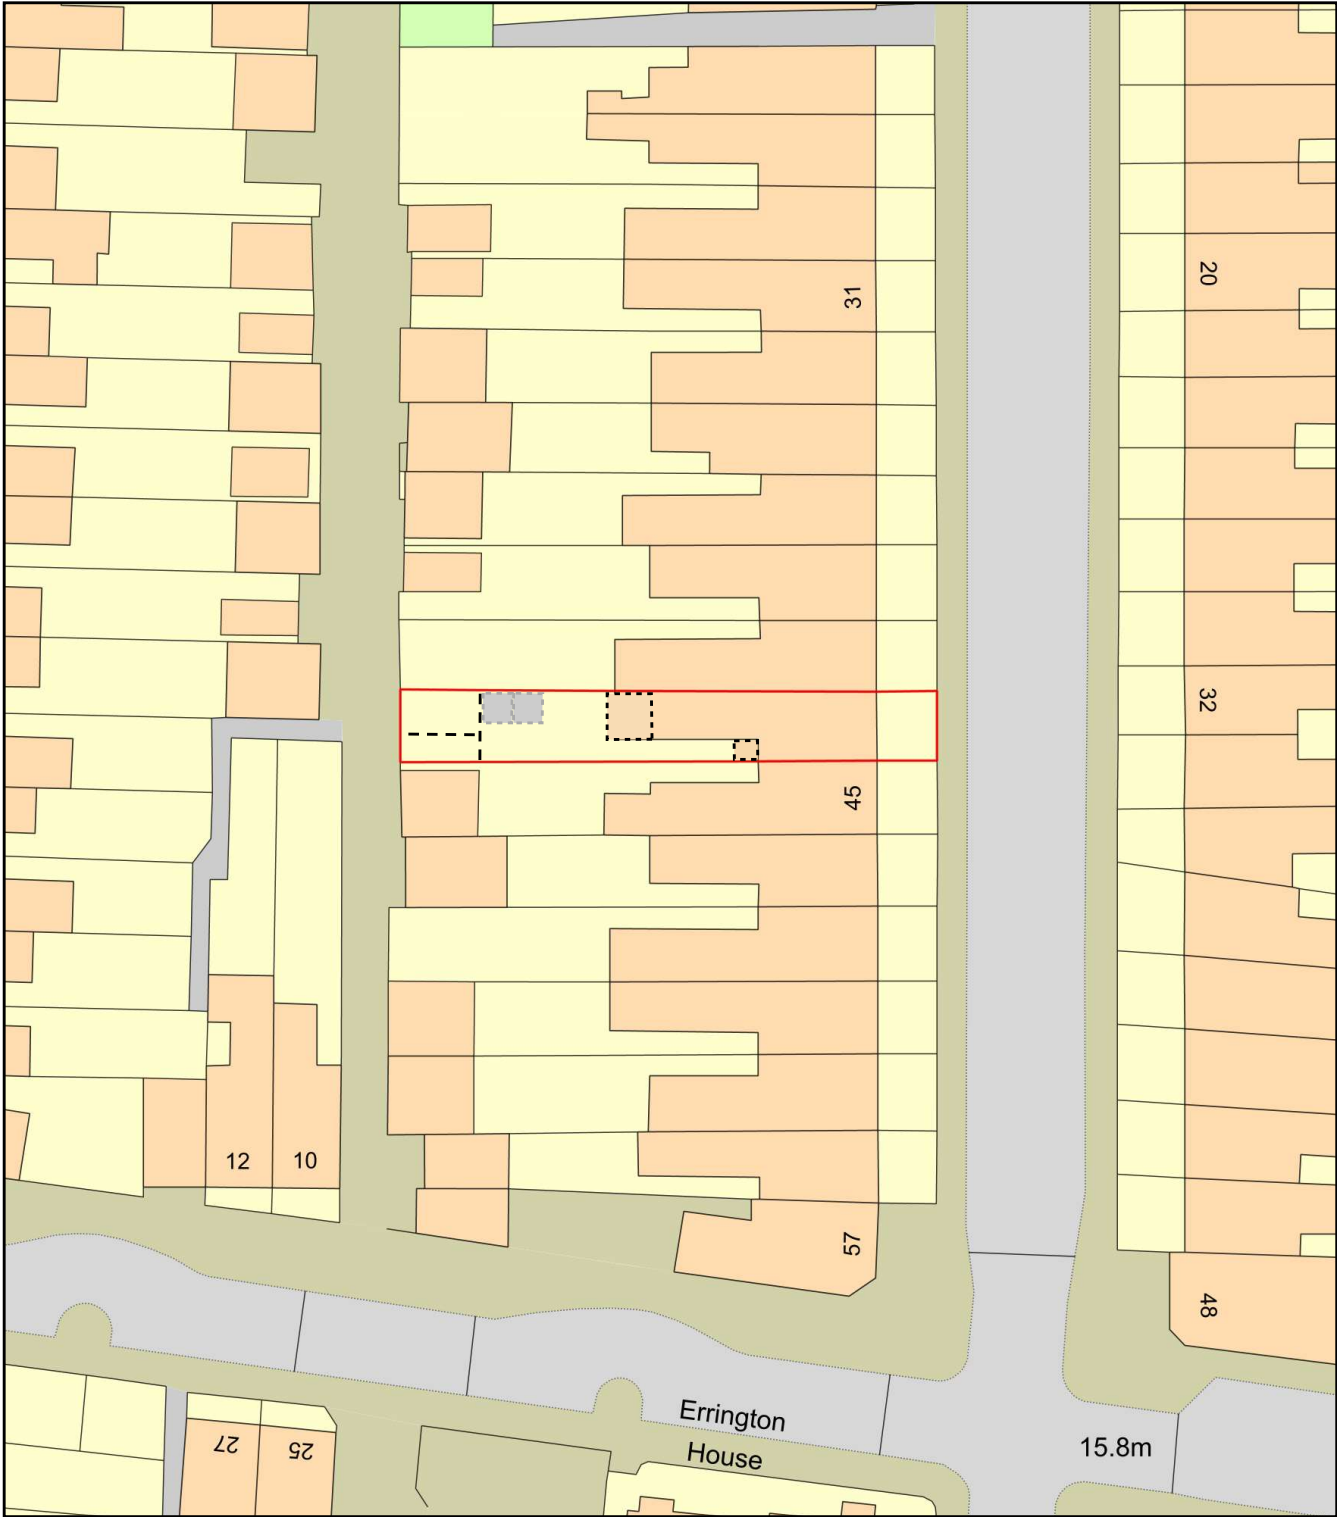

Plan Produced for: Applecore PDM

Date Produced: 09 Apr 2026

Plan Reference Number: TQRQM26099090937034

Scale: 1:500 @ A4