



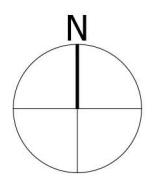

REFER TO INSET AREA FOR DETAILS

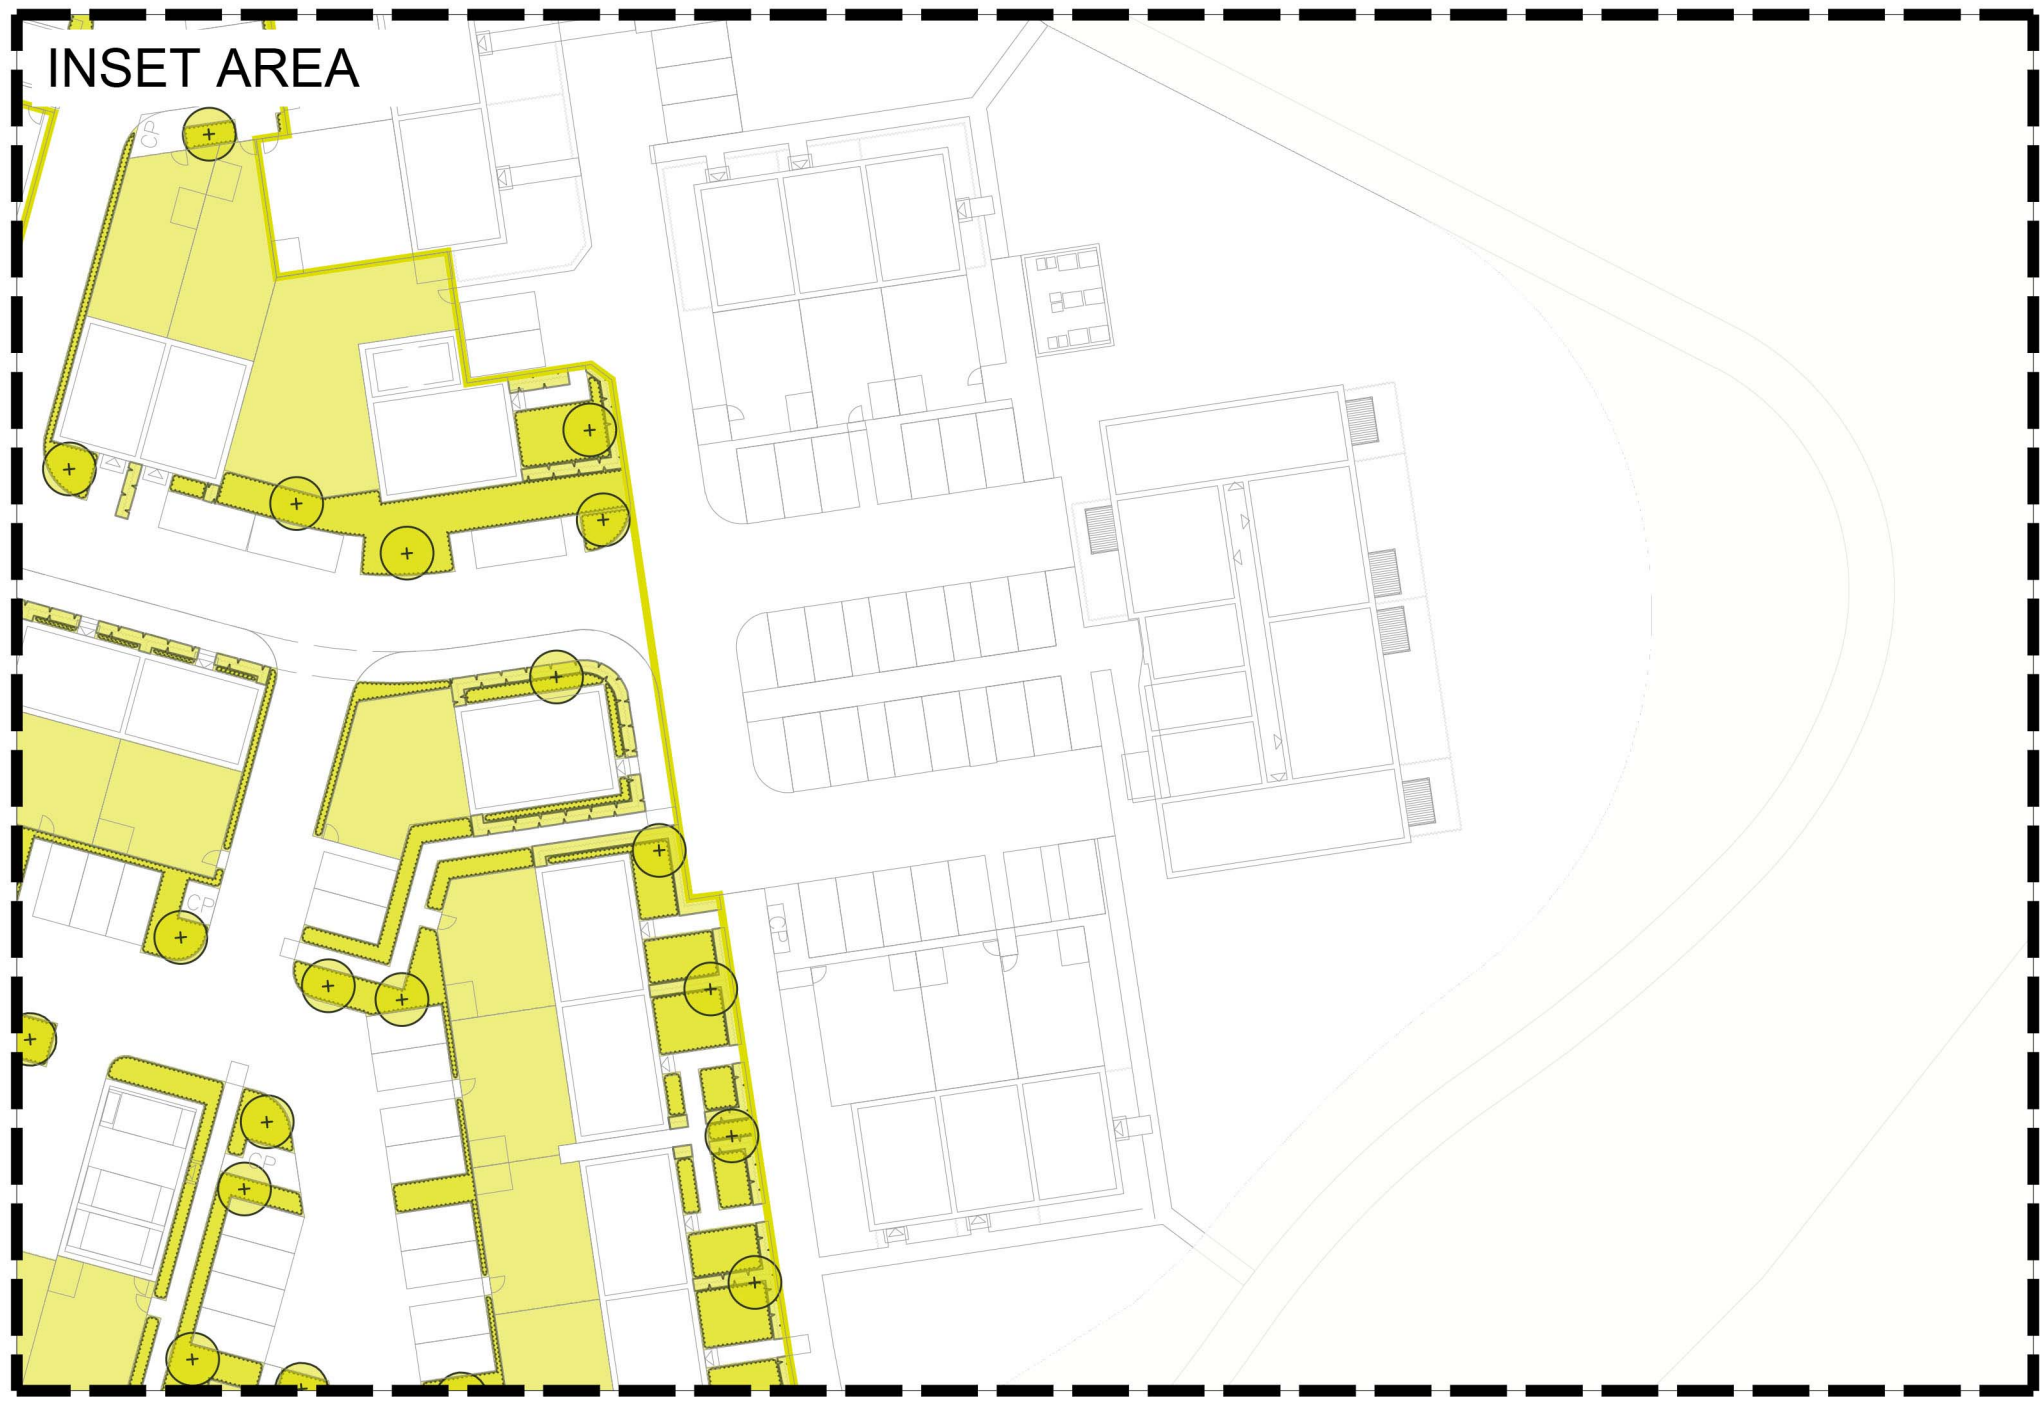

PLANNING ISSUE

Project
One Horton Heath
Folds

Drawing Title
Planting Plan:
Overview Plan Character Area 2

Date 09.04.2026 Scale 1:500 @A0 Drawn by LA/EC Check by RM/W

Project No 332612639 Drawing No STA-17-ZZ-DR-L-2402 Revision D

