




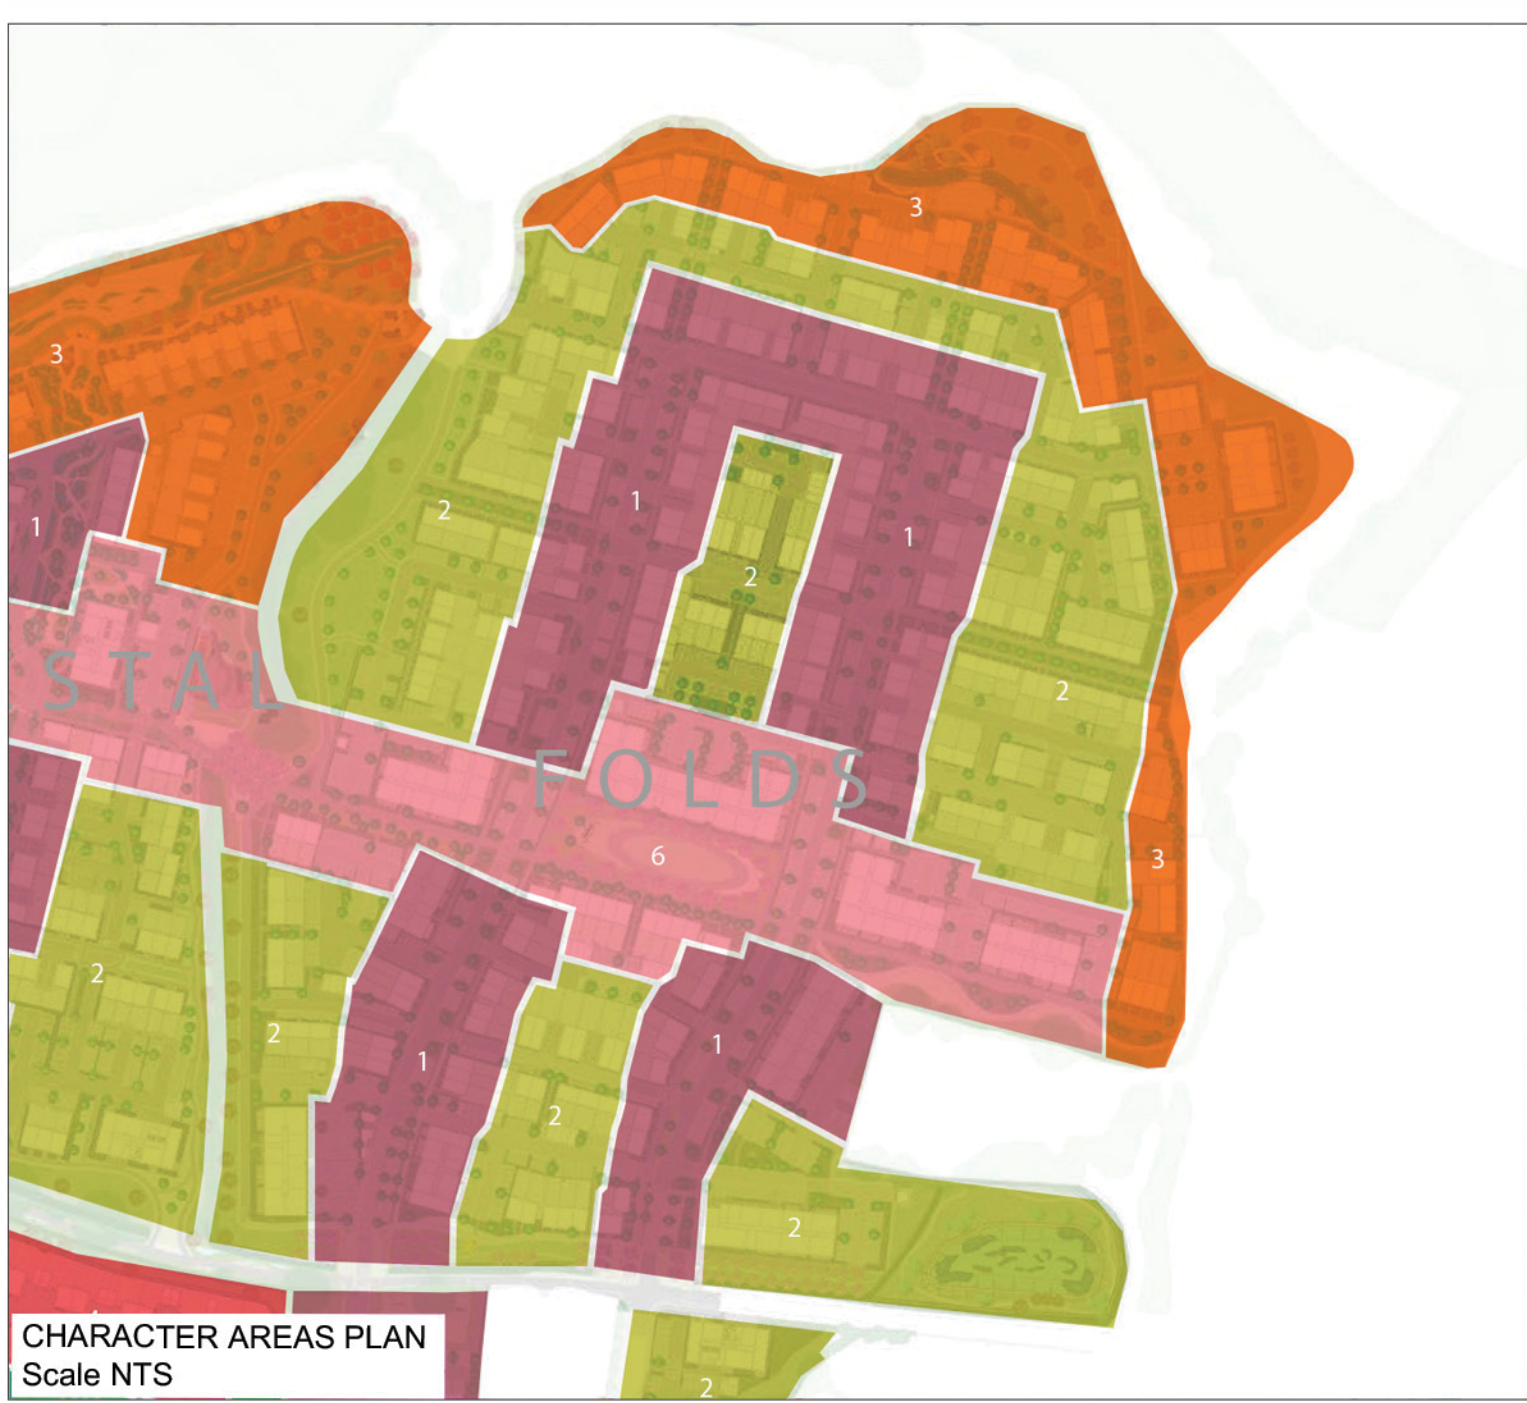

REFER TO INSET AREA FOR DETAILS

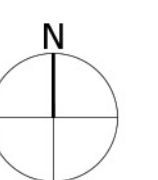

- Character Area 1
- Character Area 2
- Character Area 3
- Character Area 4
- Character Area 5
- Character Area 6

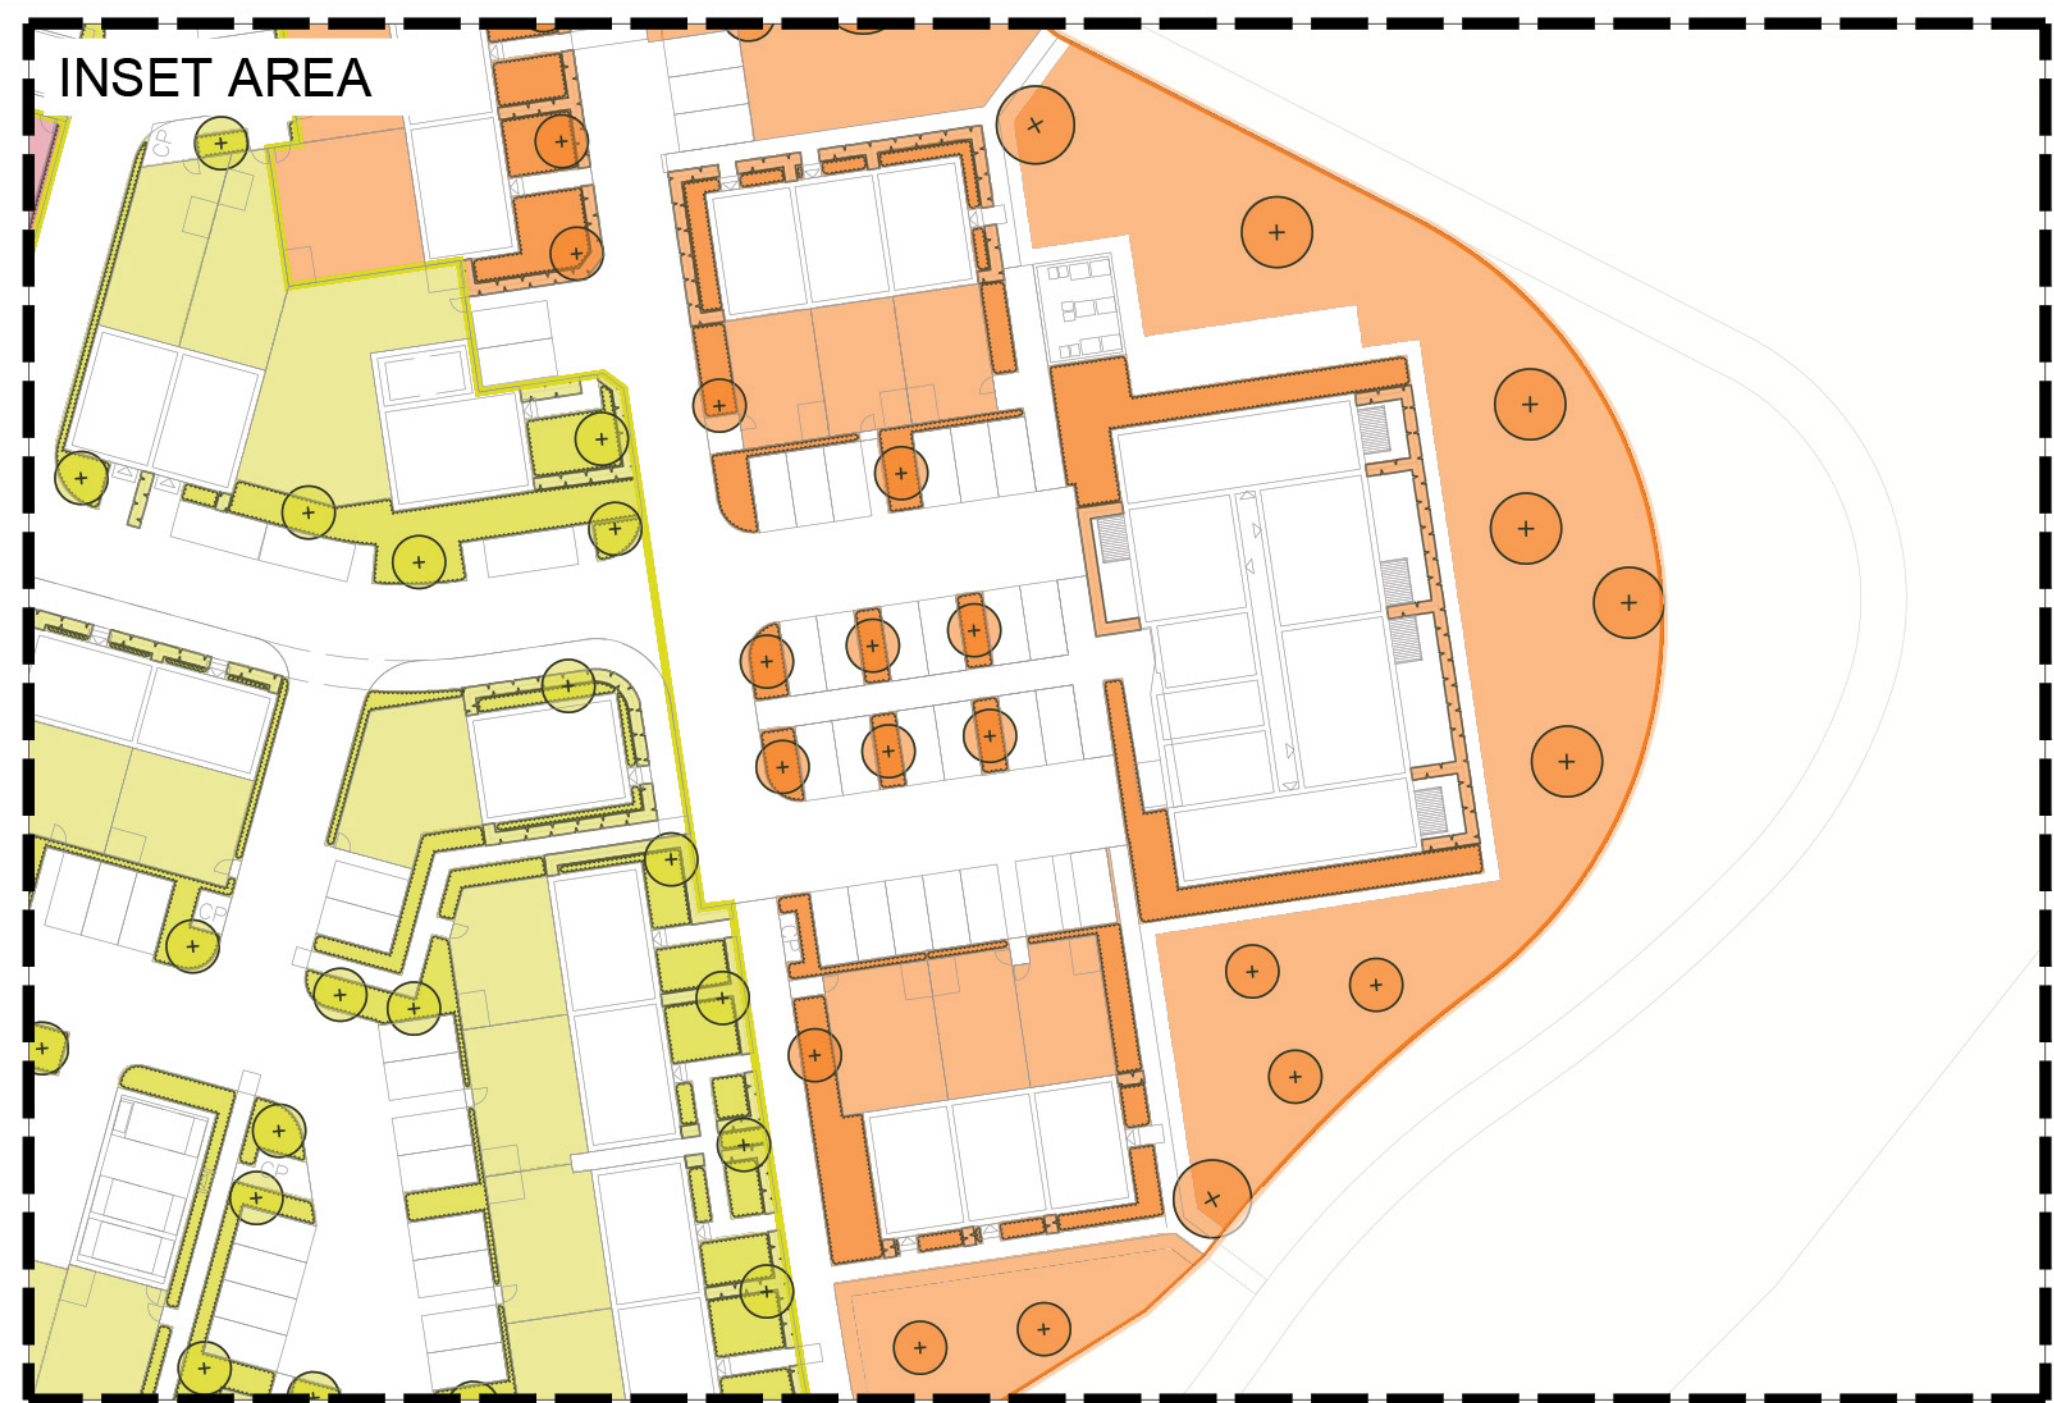

PLANNING ISSUE

Project:
One Horton Heath
Folds

Drawing Title:
Planting Plan:
Overview Plan

Date	Scale	Drawn by	Check by
09.04.2026	1:500 @A0	LA/EC	RMW
Project No	Drawing No	Revision	
332612639	STA-17-ZZ-DR-L-2400	D	



Stantec UK Limited
100 Victoria Street
Bristol
BS0 4WV
T: 0117 929 9677
stantec.com/uk