



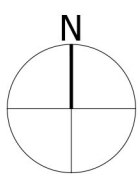

REFER TO INSET AREA FOR DETAILS

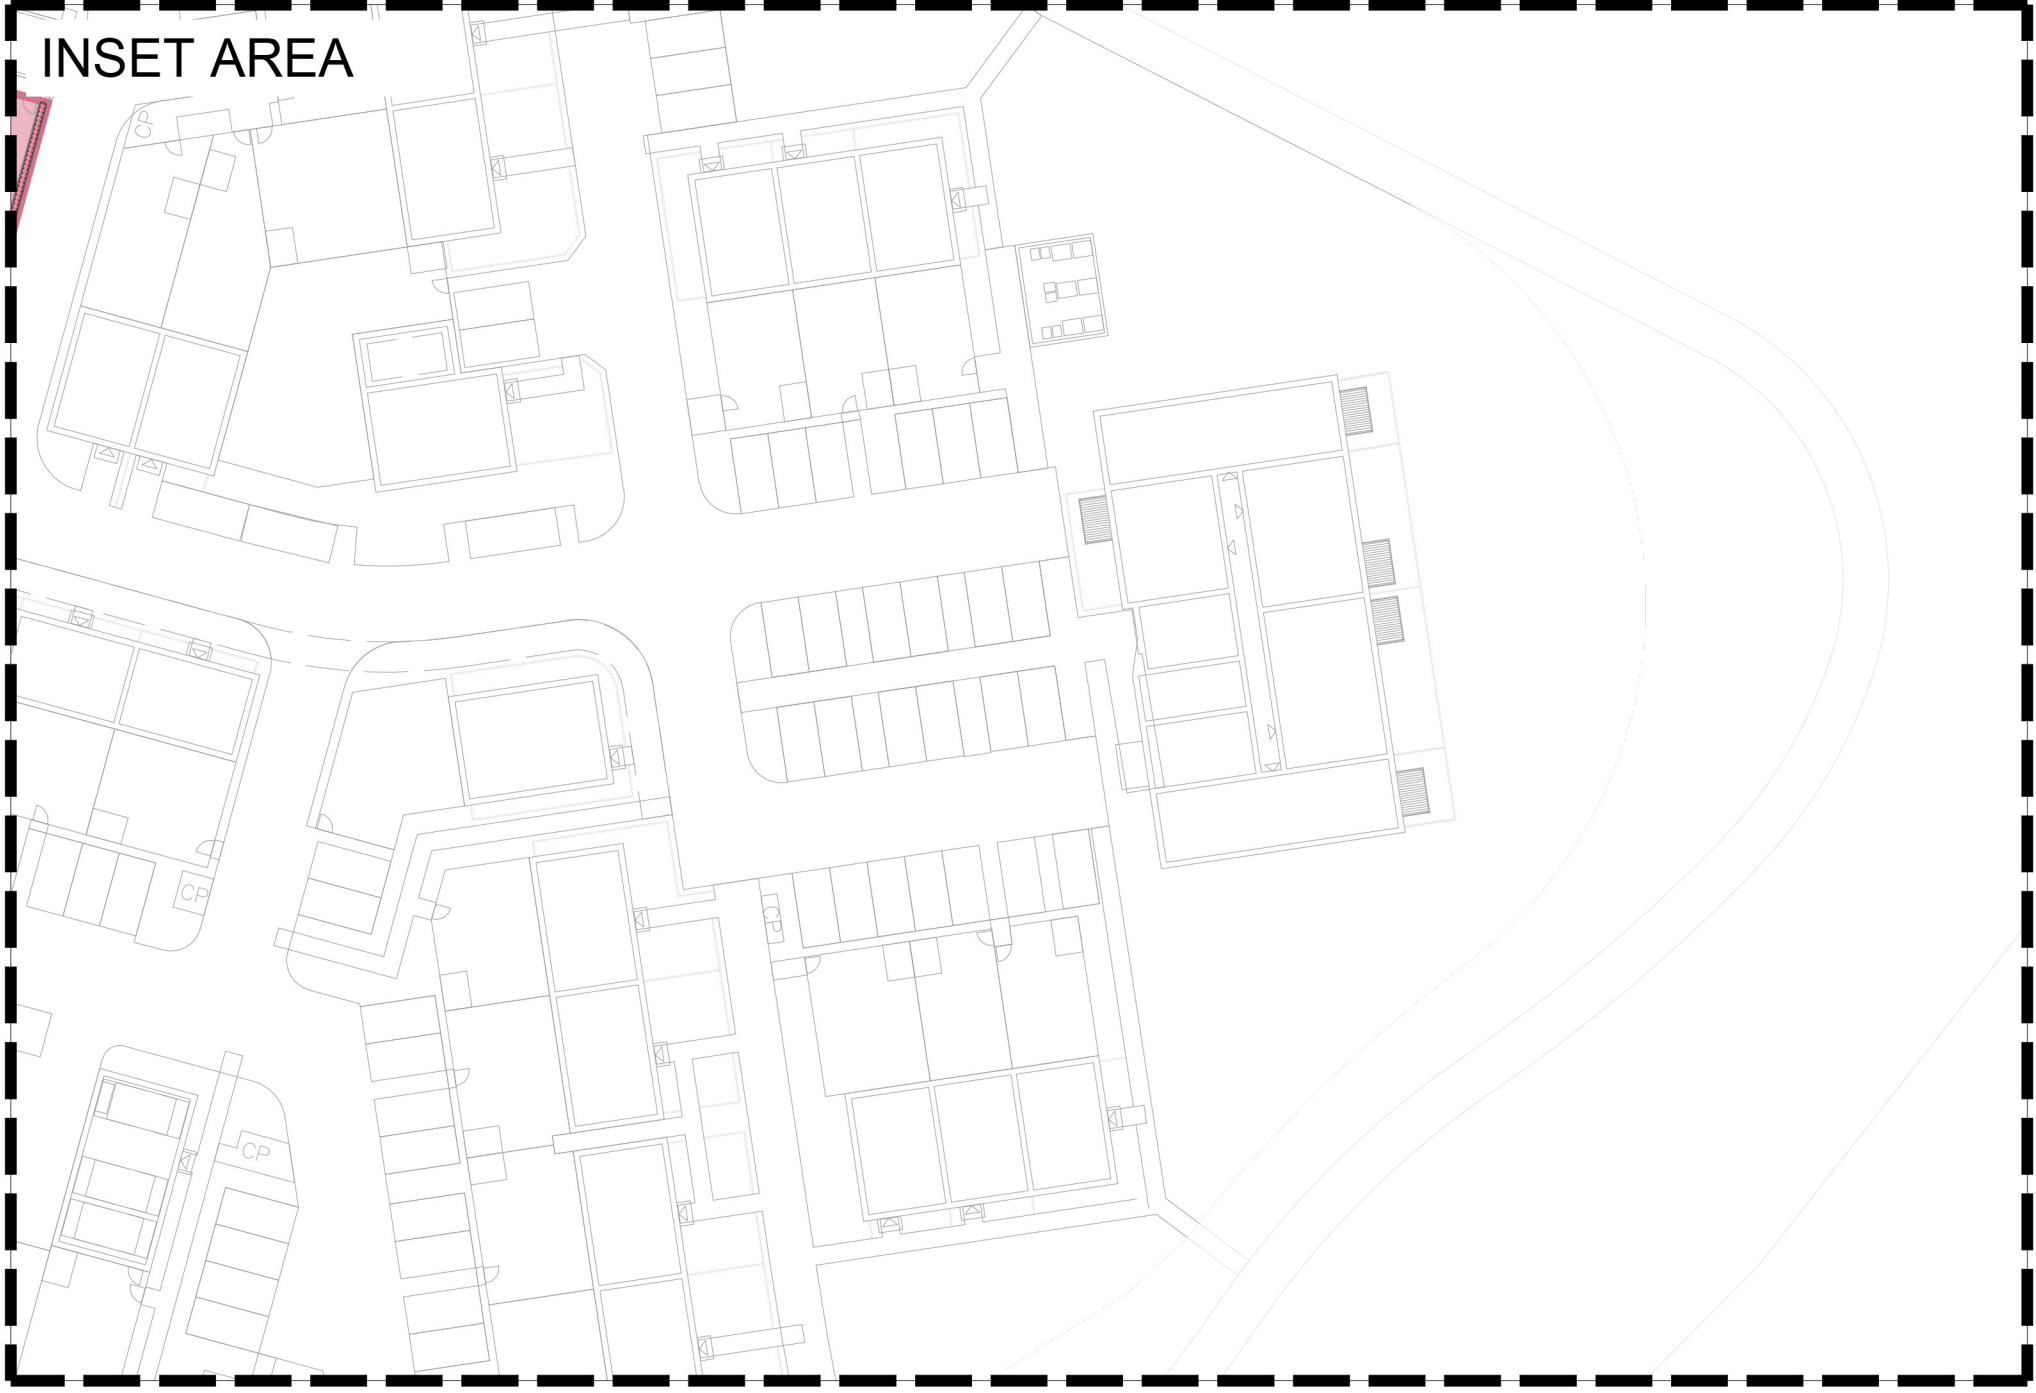

PLANNING ISSUE

Project
One Horton Heath
Folds

Drawing Title
Planting Plan:
Overview Plan Character Area 1

Date 09.04.2026	Scale 1:500 @A0	Drawn by LA/EC	Check by RM/W
Project No 332612639	Drawing No STA-17-ZZ-DR-L-2401	Revision D	



Stantec UK Limited
100 Victoria Street
Bristol
BS1 6JY
T: 0117 929 9677



stantec.com/uk