

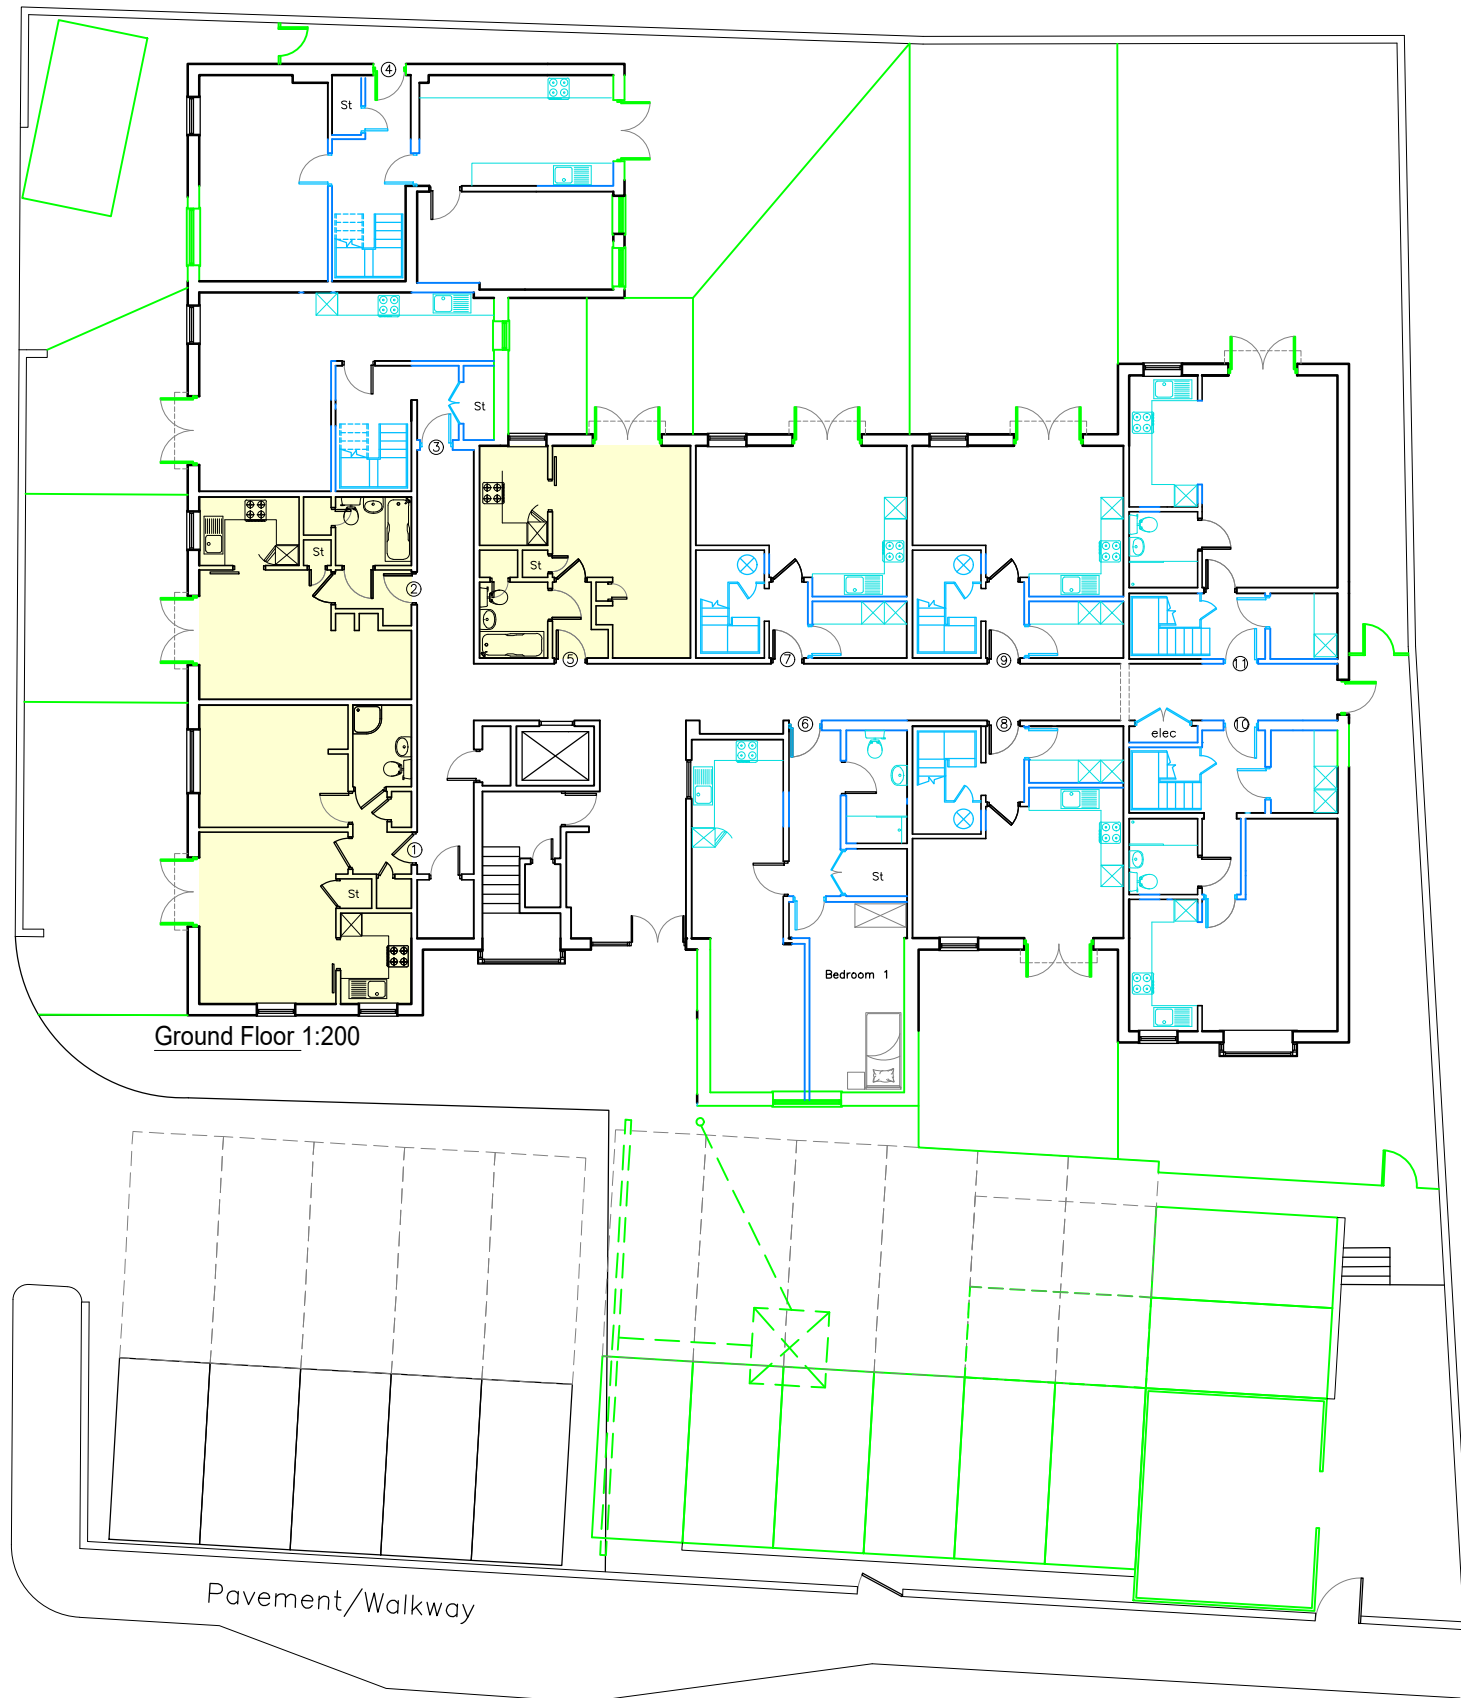
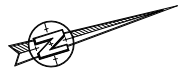


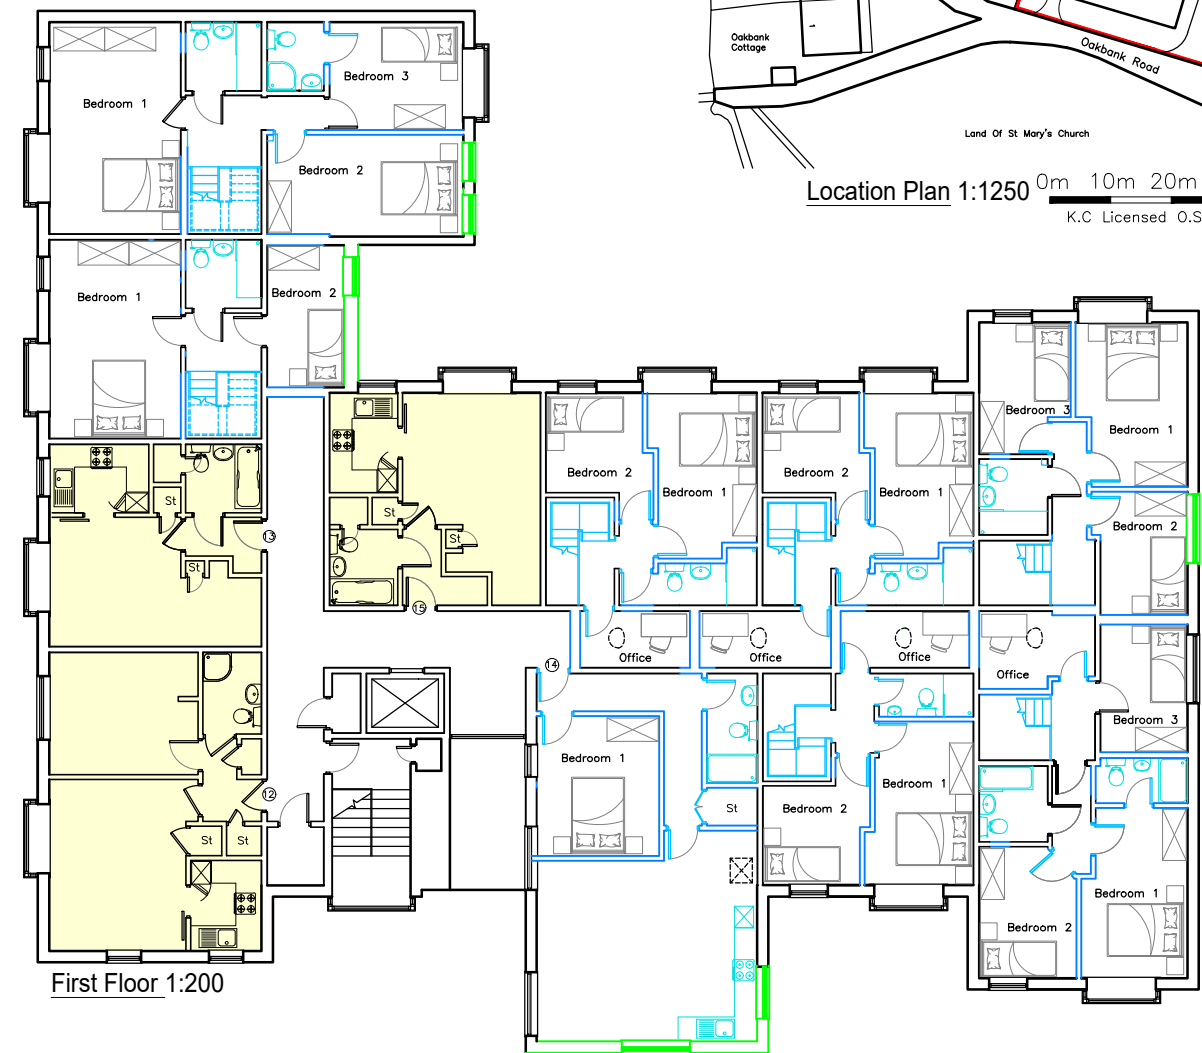

0m 2m 4m 6m 8m 10m 12m 14m 16m 18m 20m

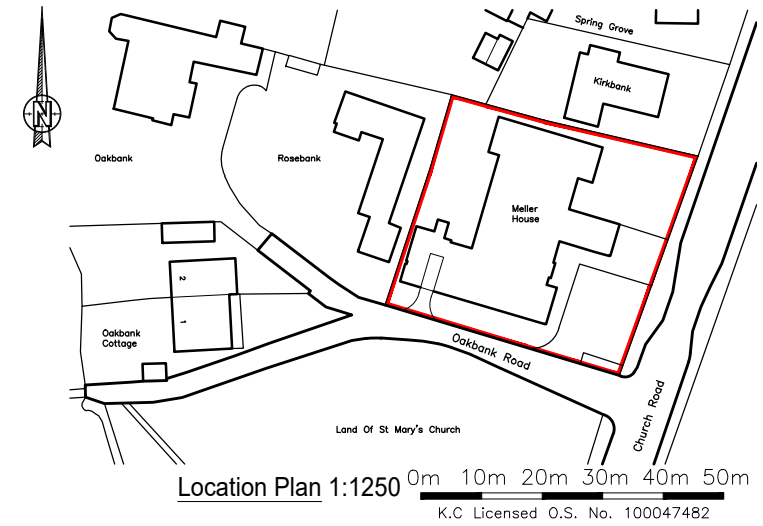

- Flats to remain unchanged
- Added for context, subject to tandem application

KNIGHT
Consulting
ARCHITECTURE - SURVEYING - PLANNING

admin@knight-consulting.co.uk www.knight-consulting.co.uk

First Floor Unit 7
The Quarterdeck
Port Solent
PO6 4TP
T: 01489 660194

Client
AMPFIELD COMMERCIAL LTD

Drawing
PROPOSED FLOOR PLANS

Project
**MELLER HOUSE
OAKBANK ROAD
EASTLEIGH
SO50 6HF**

Scale
1:200@A3

Date
NOV 2025

Project no.	Sequential	Bldg/Floor	Detail	Rev
KC	02	A	PP	B