



50x250 slatted roof @500 cts over 125x125

Bike store Front Elevation 1:100

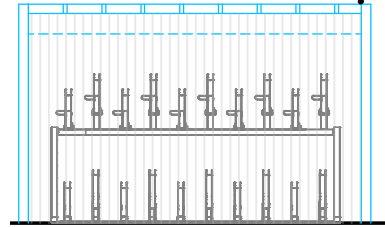


Bike store Side Elevation 1:100

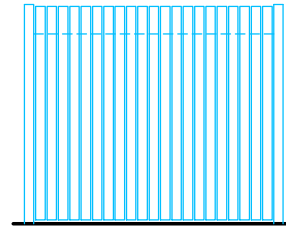


Hit.Miss stained black timber plank cladding (125-20-125)


Bike store Rear Elevation 1:100

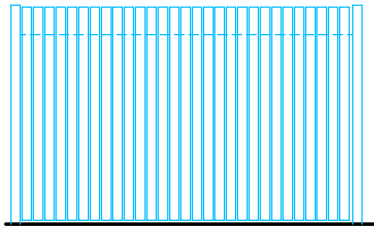

Bike store Side Section 1:100

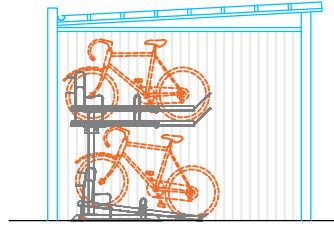

Proposed wildlife houses elevations 1:20

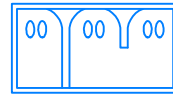


Schwegler 1SP Sparrow Terrace



Schwegler No 17 Swift Nest Box



Woodstone Nest Box

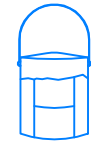


Schwegler 2H Robin Box





Schwegler 1B Nest Boxes

Existing ornamental hedge around perimeter retained

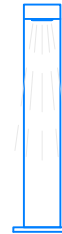


Outdoor bollard light 1:25

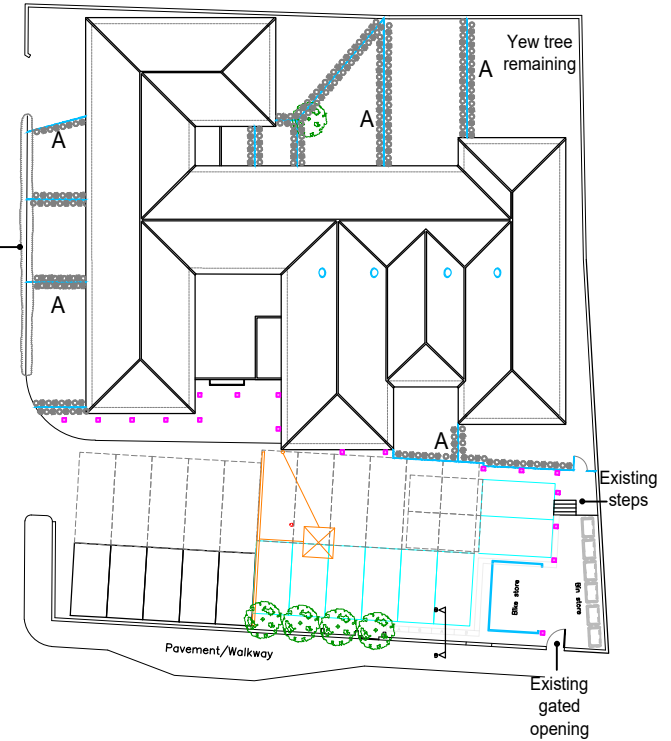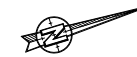


Landscaping Plan 1:500

Existing Gate to be untouched and remain locked

Existing Front Wall Elevation 1:200

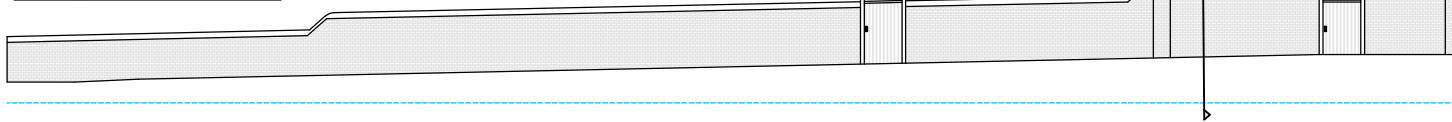


Elevation A 1:100

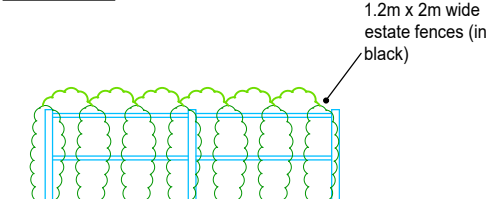


Cherry Laurel @60cm spacing

Holly Ilex Aquafolium @60cm spacing

Red Robin photinia evergreen 18cm puts @40cm spacing

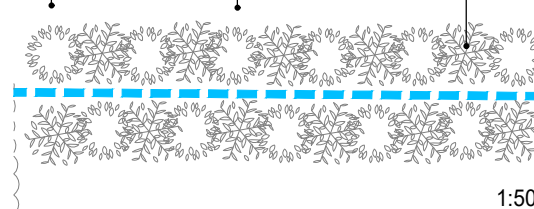

1:50

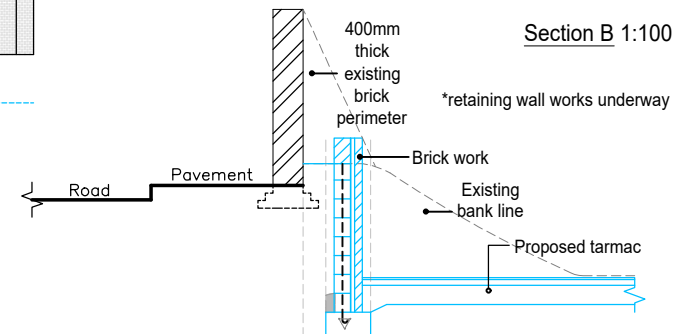

Section B 1:100



KNIGHT Consulting ARCHITECTURE - SURVEYING - PLANNING admin@knight-consulting.co.uk www.knight-consulting.co.uk		First Floor Unit 7 The Quarterdeck Port Solent PO6 4TP T: 01489 660194		Project MELLER HOUSE OAKBANK ROAD EASTLEIGH SO50 6HF	
Client AMPFIELD COMMERCIAL LTD		Scale AS STATED@A4		Date DEC 2025	
Drawing	Project no.	Sequential	Bldg/Floor	Detail	Rev
PROPOSED SITE DETAILS	KC	07	A	PP	.