


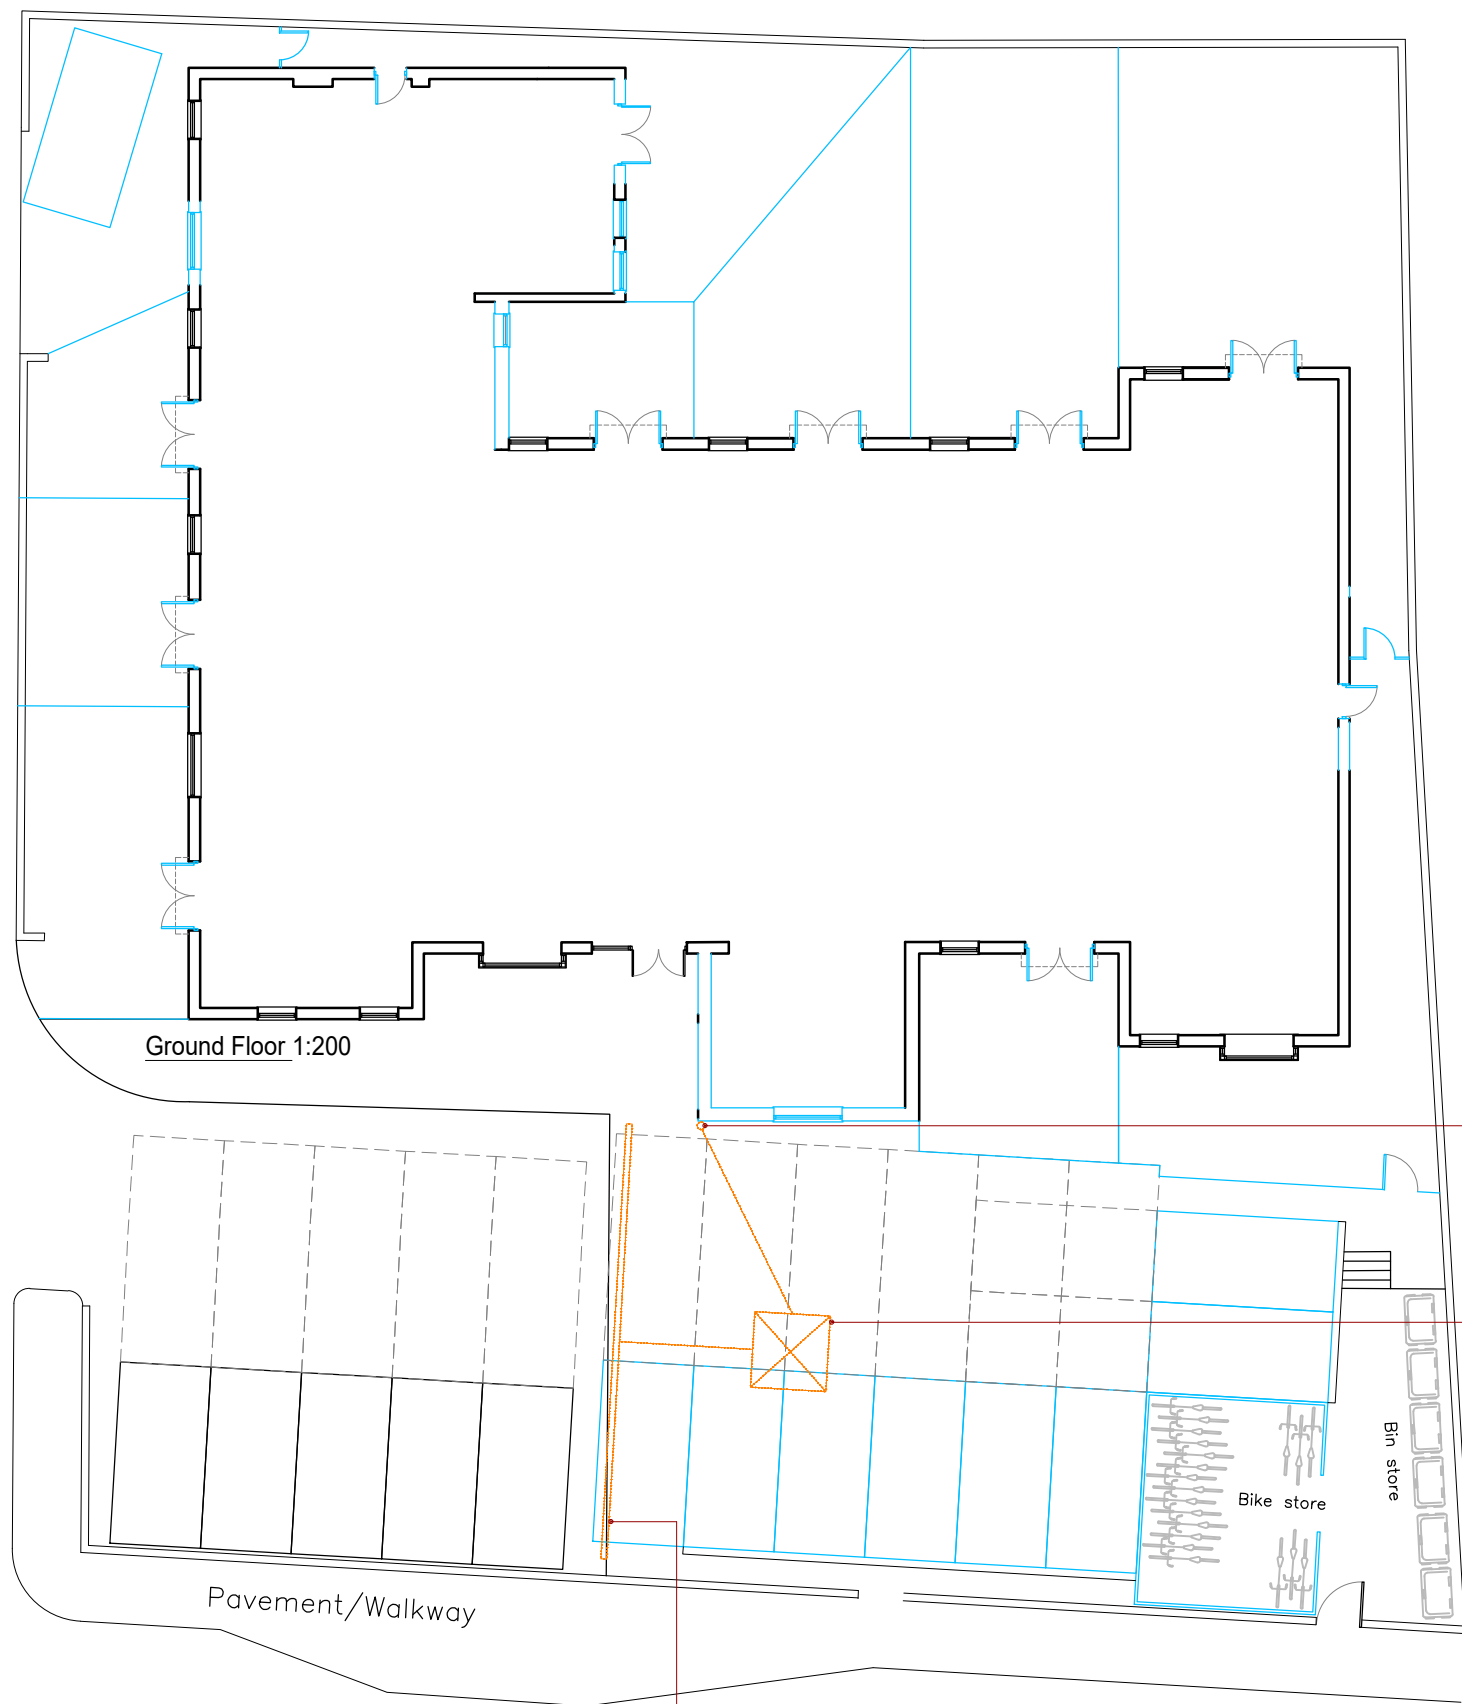


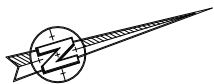

Ground Floor 1:200

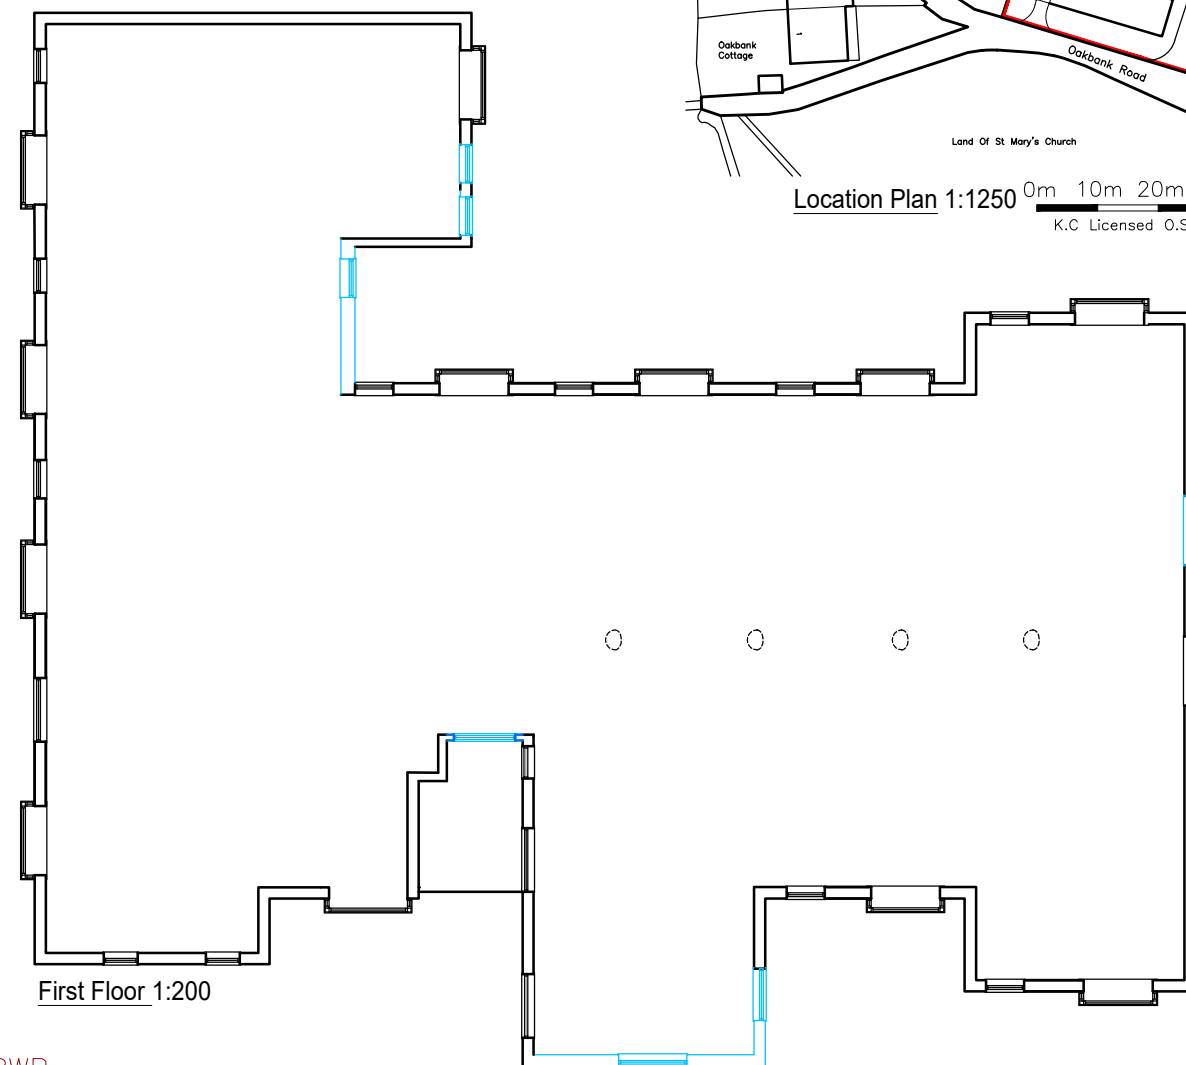

First Floor 1:200

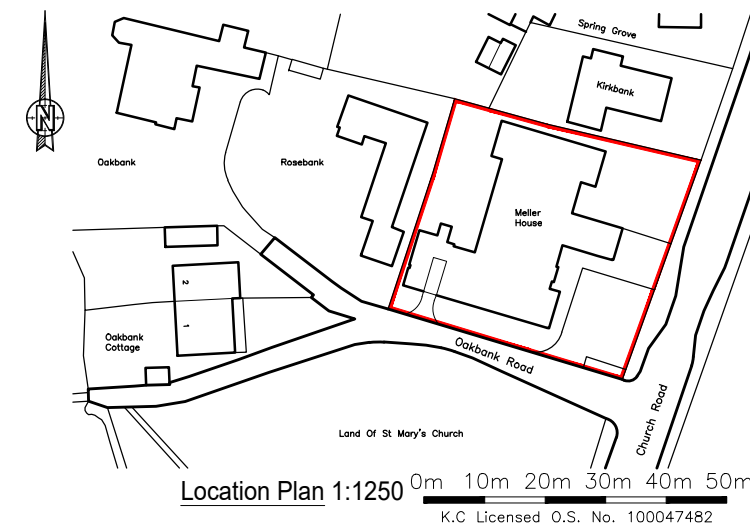

Location Plan 1:1250
0m 10m 20m 30m 40m 50m
K.C. Licensed O.S. No. 100047482



KNIGHT
Consulting
ARCHITECTURE - SURVEYING - PLANNING

admin@knight-consulting.co.uk
www.knight-consulting.co.uk

First Floor Unit 7
The Quarterdeck
Port Solent
PO6 4TP
T: 01489 660194

Client
AMPFIELD COMMERCIAL LTD

Drawing
PROPOSED FLOOR PLANS

Project
**MELLER HOUSE
OAKBANK ROAD
EASTLEIGH
SO50 6HF**

Scale
1:200@A3

Date
DEC 2025

Project no.	Sequential	Bldg/Floor	Detail	Rev
KC	04	A	PP	B