


PROPOSED
FIRST FLOOR ANNEX IN GARAGE

255 WINCHESTER ROAD, HAMPSHIRE SO532DX

REF: WRD255AS

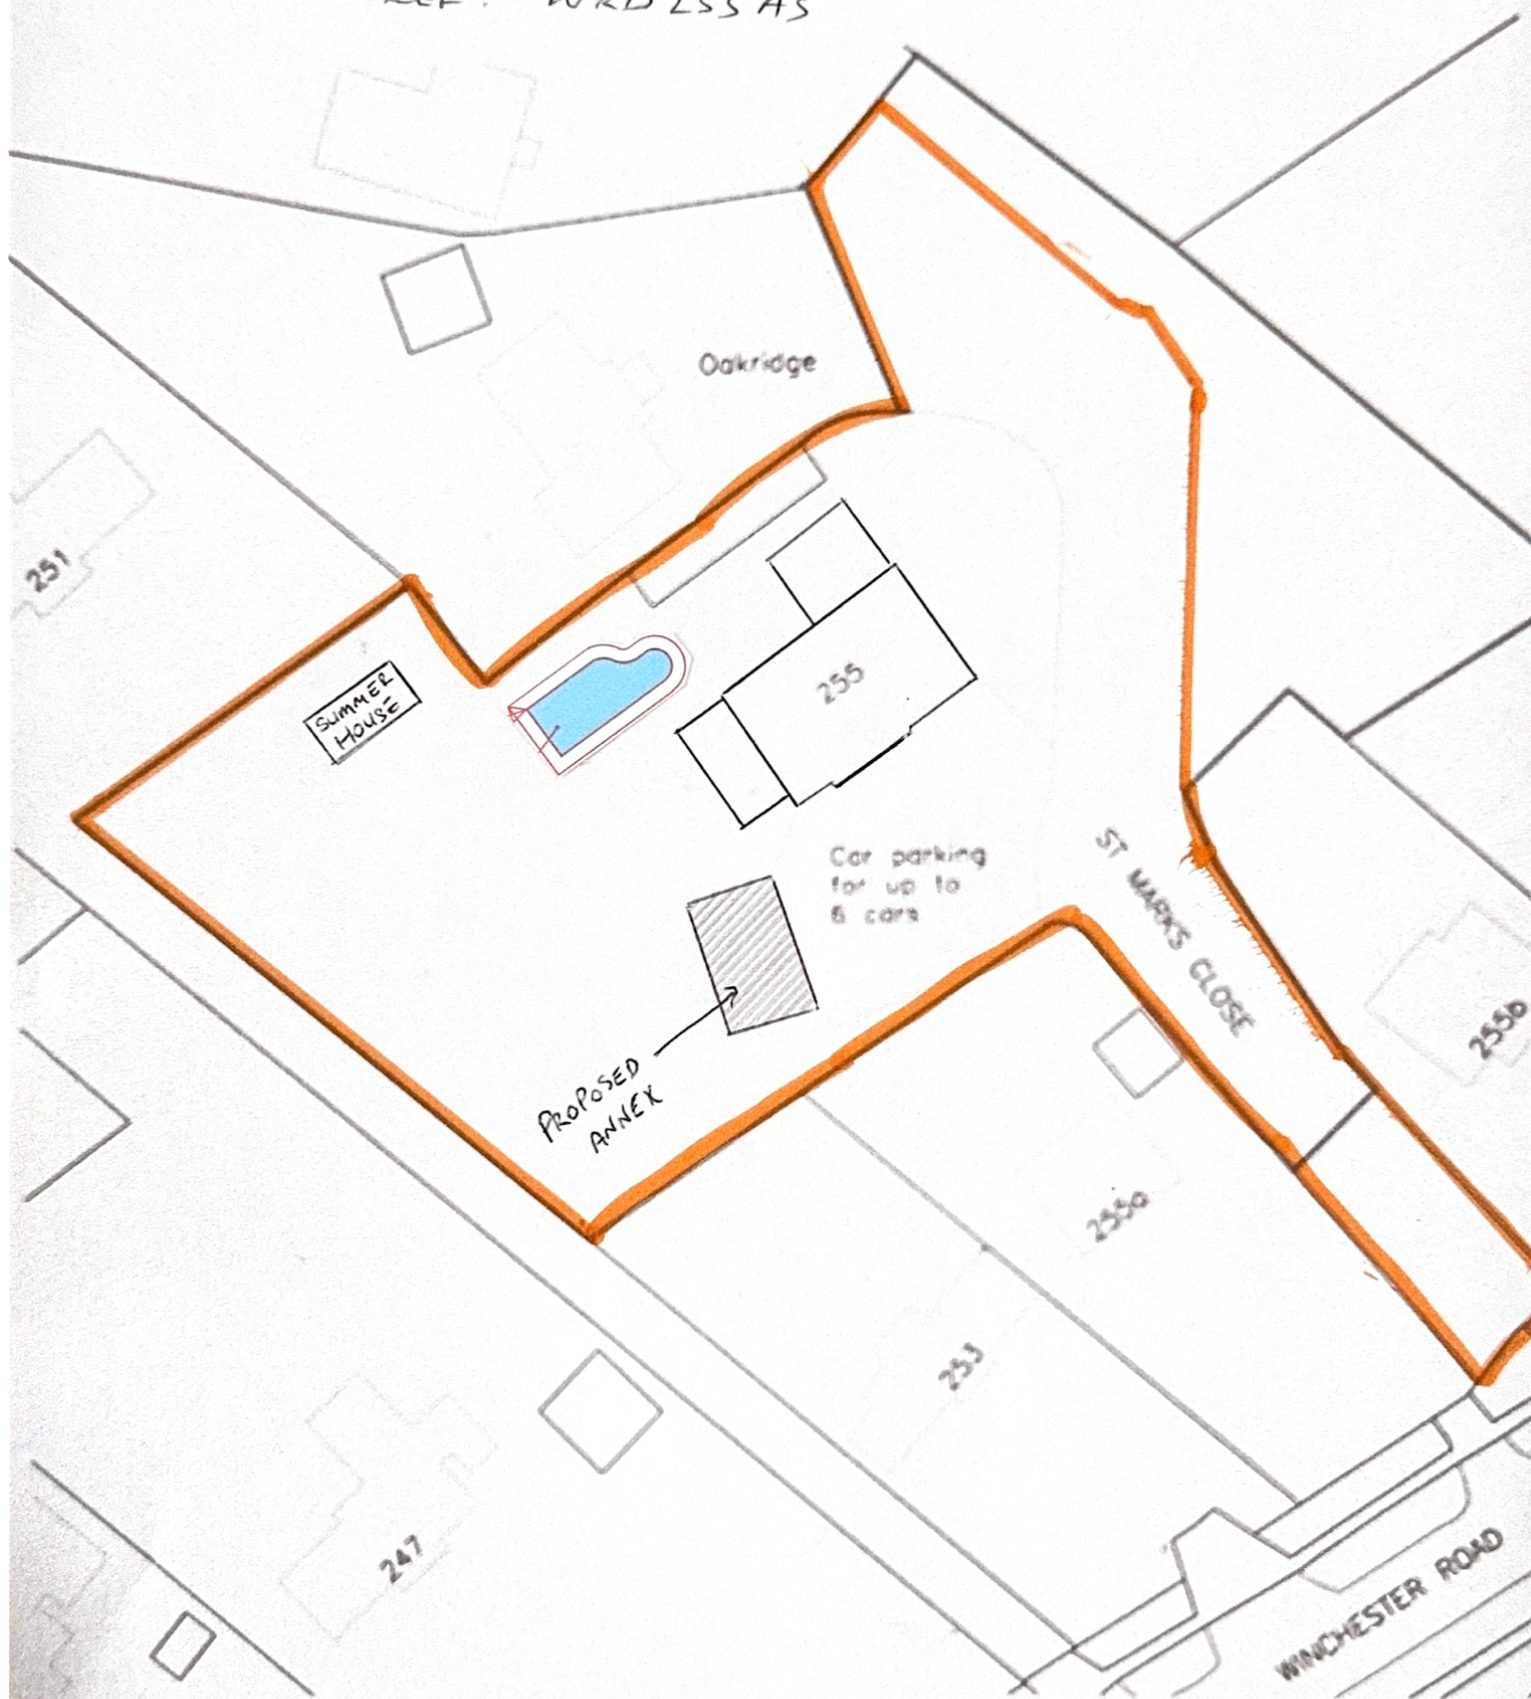

Layout Plan As Proposed (1:500)

SCALE BAR

1 2 3 4 5
MTRS