




Existing Elevations

01

DT--

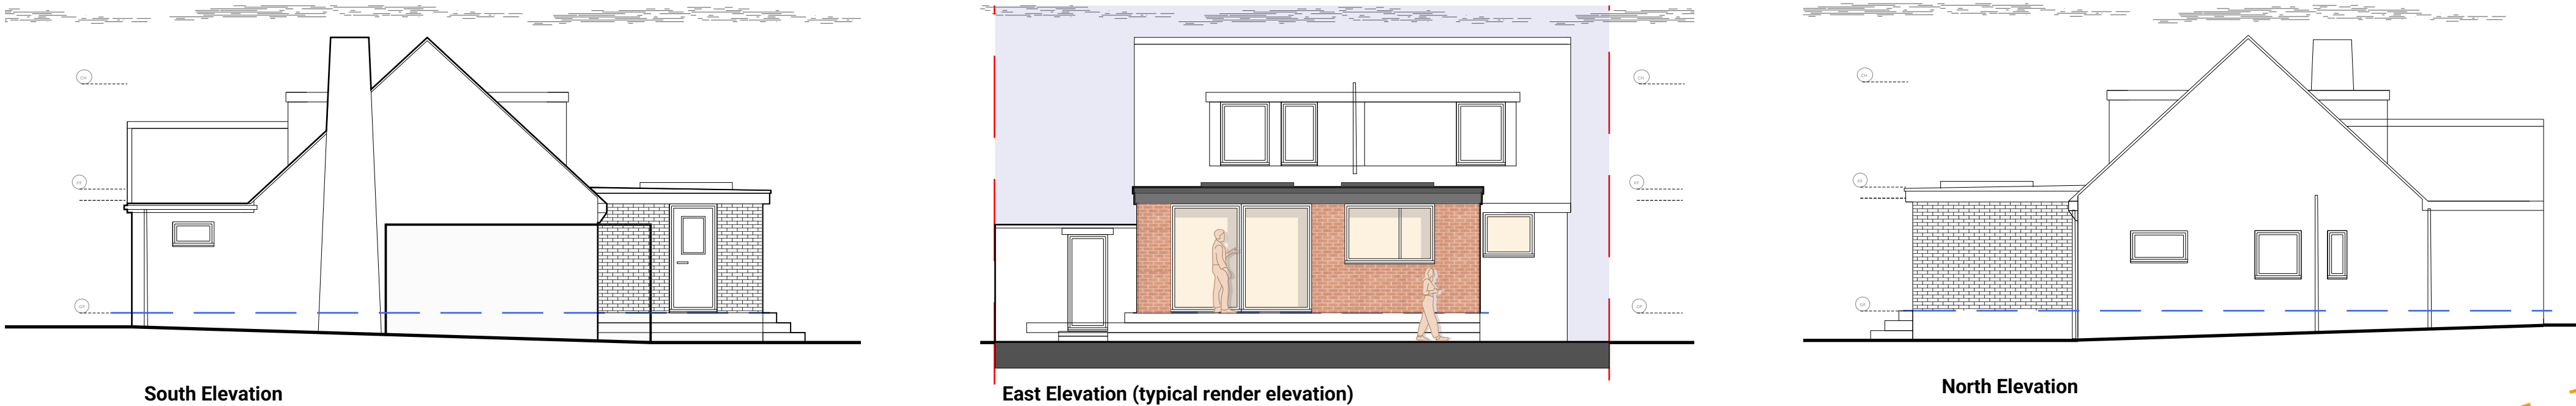


Proposed Elevations

02

DT--

Materials


1. Red facing Brickwork to match existing
2. Grey Single Ply roof
3. White UPVC rainwater goods
4. White UPVC windows and doors
5. White UPVC fascia
6. White UPVC roof lights

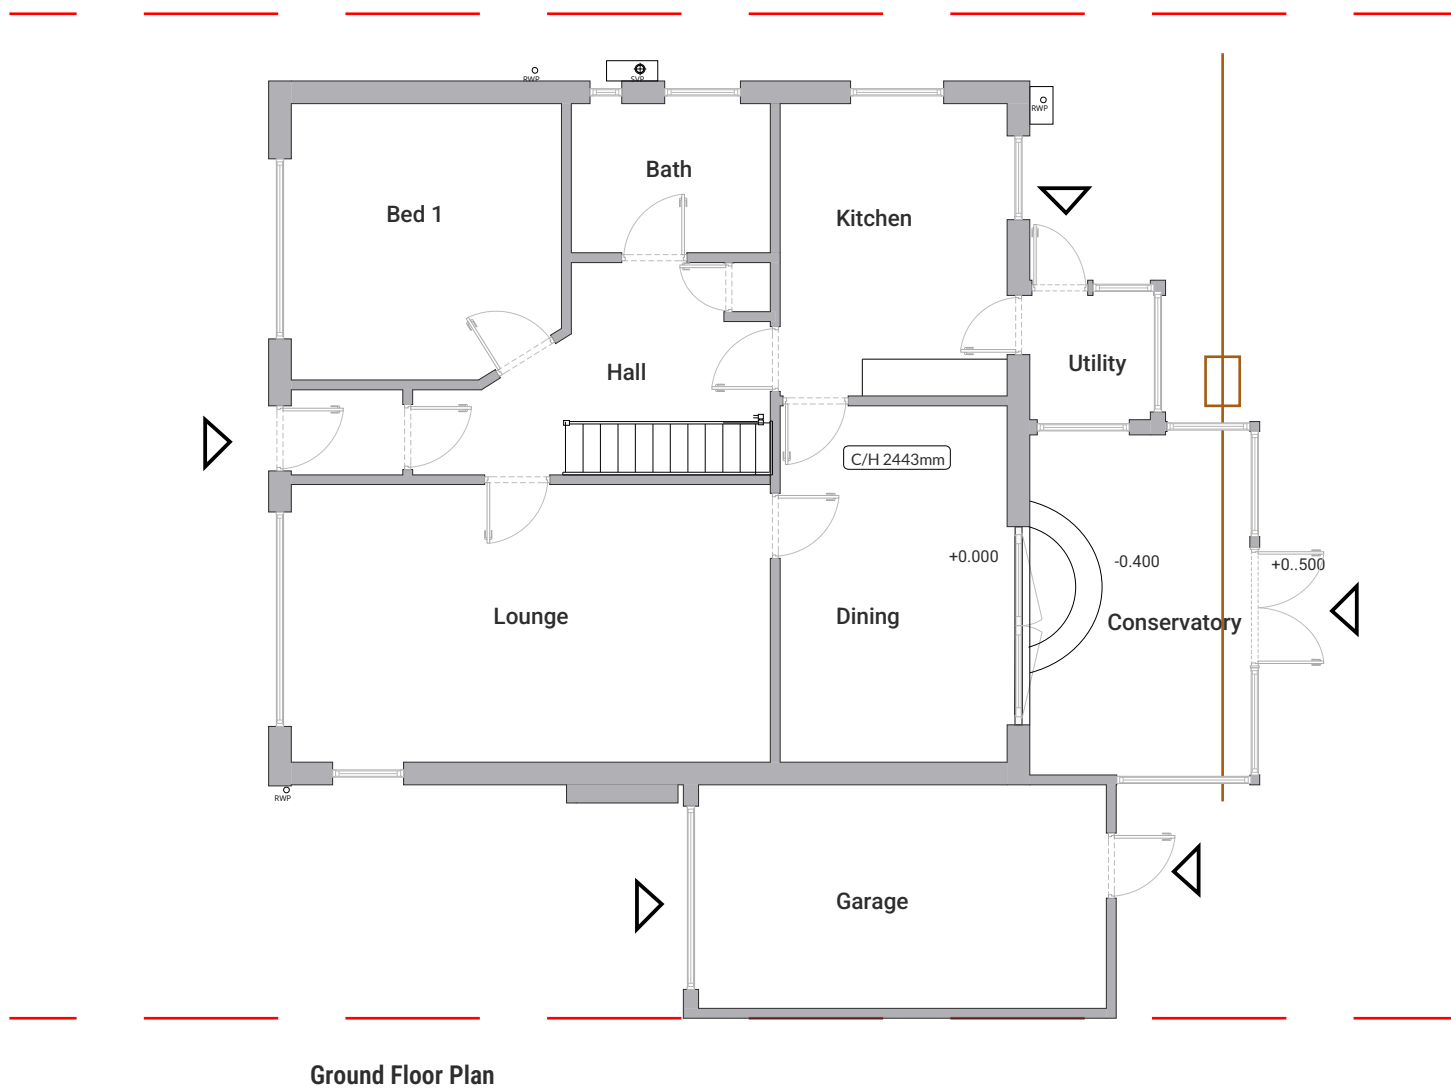

Existing Plan

03

DT--

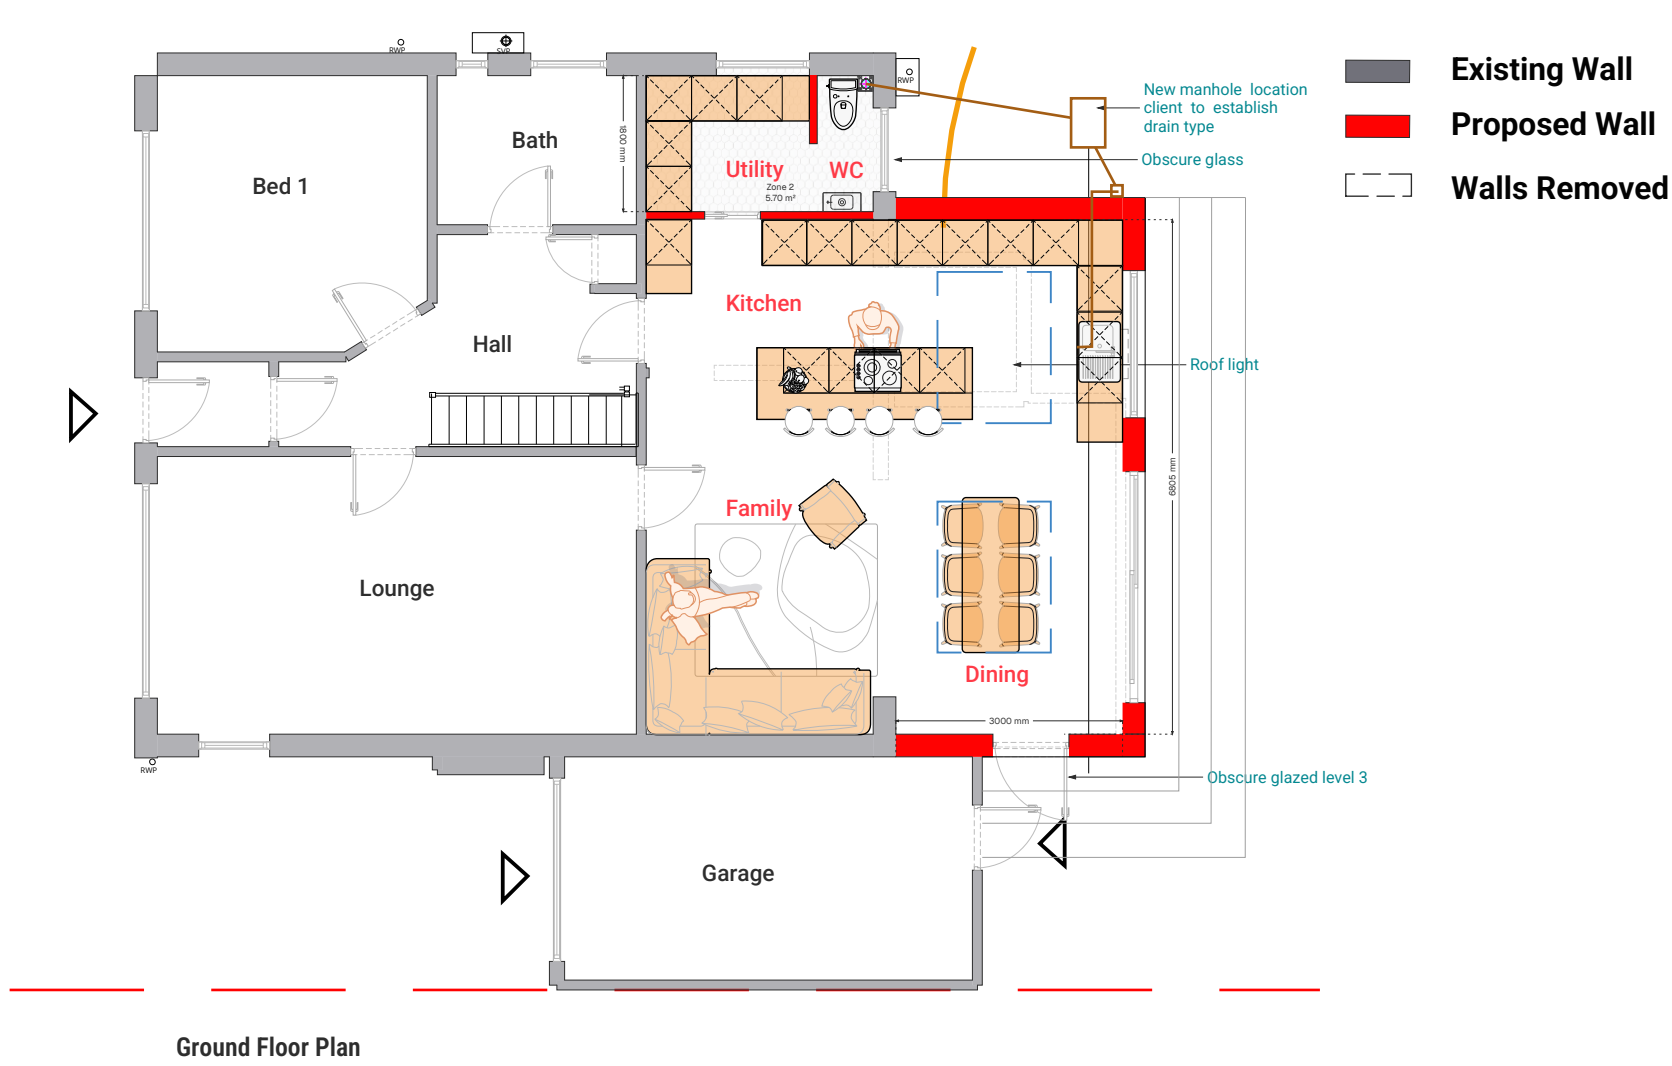

Proposed Plan

04

DT--



Indicative Render (not exact)

PLANNING DRAWING

REV: A
DISCRIPTION: Draft
DATE: 26-03-26
CHECKED:


Rear Extension & Internals

CLIENT : Richard Houghton-keen

PROJECT ADDRESS : 9 Alexandra Way Botley SO302ED

Existing & Proposed Plans & Elevations

MADE BY: MCA
DATE: 29-03-26
SCALE: 1:50/100
PROJECT NO: 2263
REV: A
DRAWING NO: 03.01 @A1

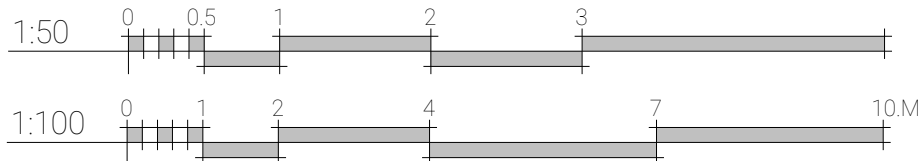

Chichester
Metro House, Northgate,
Chichester, PO19 1BJ

Hove
Creative Hub, Hove, Hove Business
Centre, Fonthill Rd, Hove BN3 6HA

Guildford
Parallel House, 32 London Rd,
Guildford, GU1 2AB

Waterloooville
Sapphire Ridge
Hampshire, PO7 8NY

Southampton (HQ)
Freedom Works Mount Pleasant Road,
Southampton, SO14 0QB



MICIA Design
Consulting - Design - Build
Portsmouth - Southampton - Chichester - Hove - Guildford

02392 98 47 88
designers@mcadesign.uk
www.mcadesign.uk
f i s