


Gabion Wall

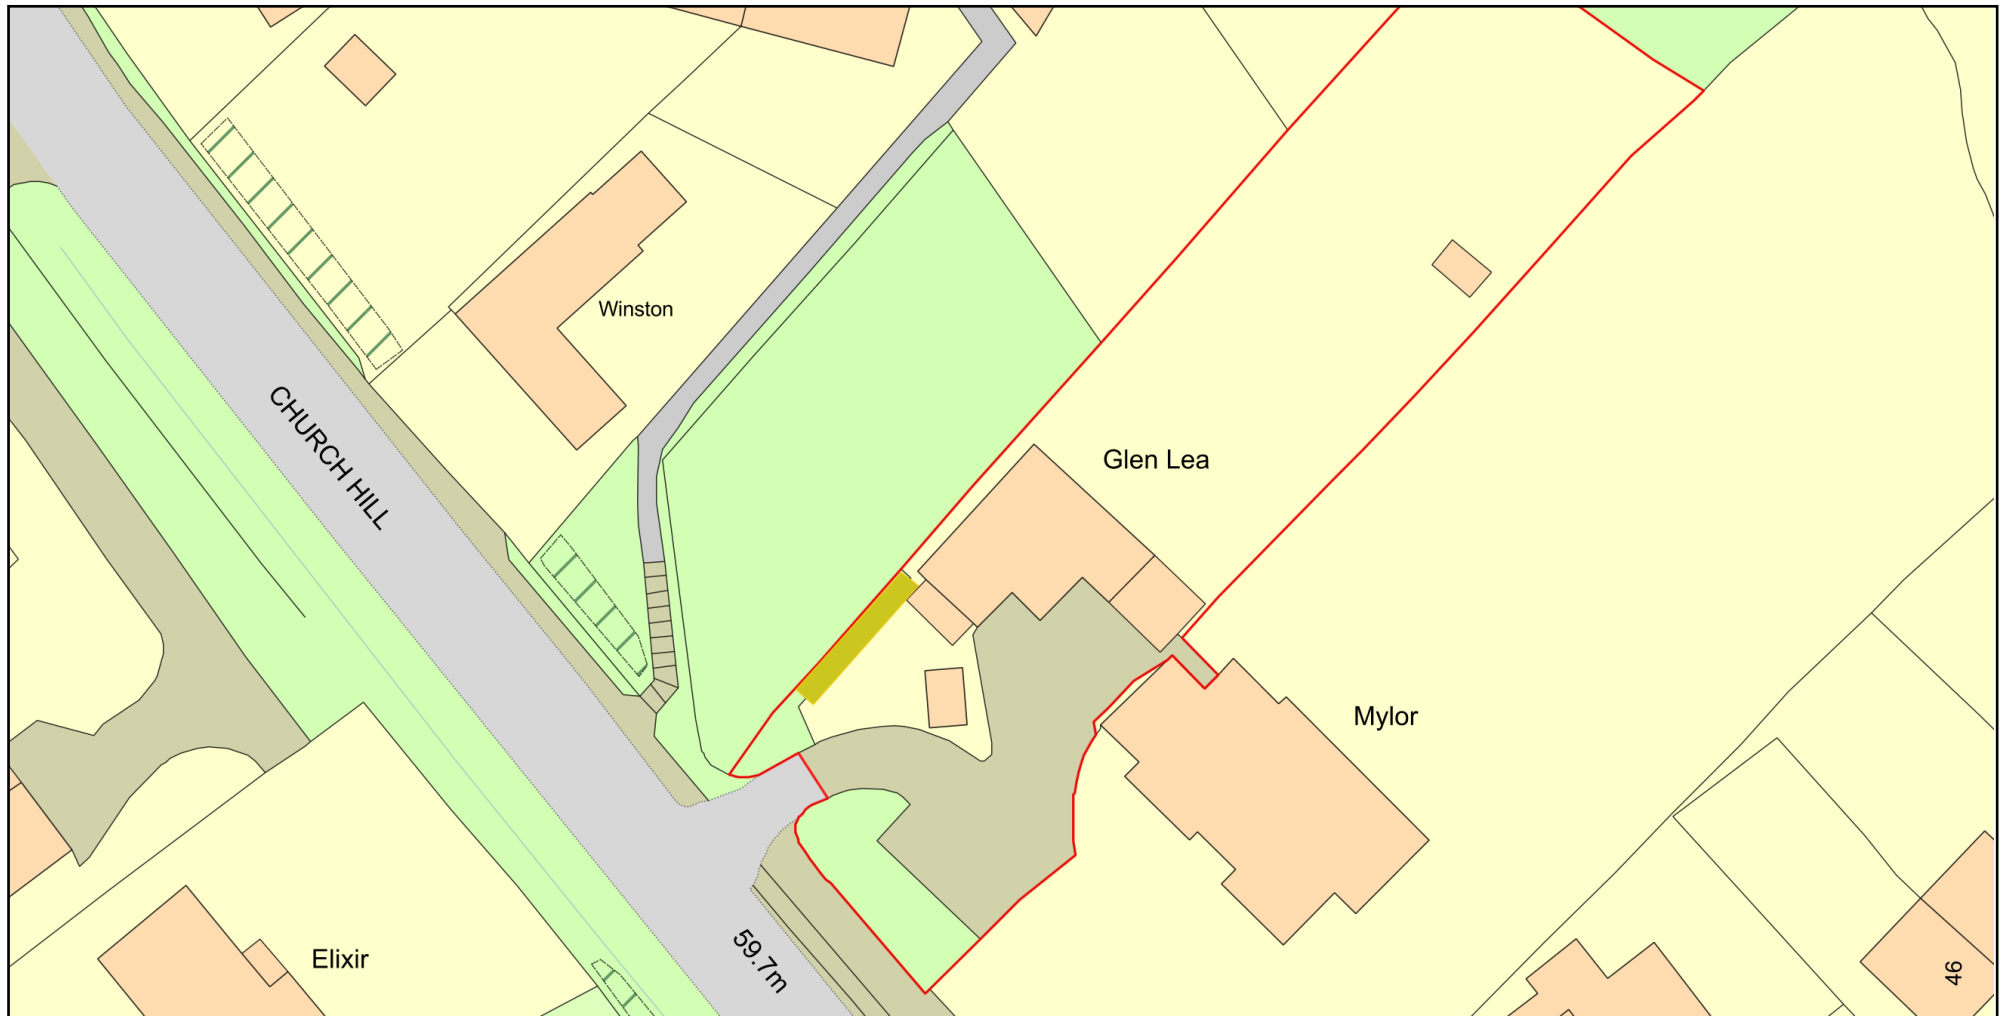

Plan Produced for: John Saunders

Date Produced: 15 Apr 2026

Plan Reference Number: TQRQM26105111919813

Scale: 1:500 @ A4

© Crown copyright and database rights 2025 OS 100042766