


34 High Street Botley - Location Plan

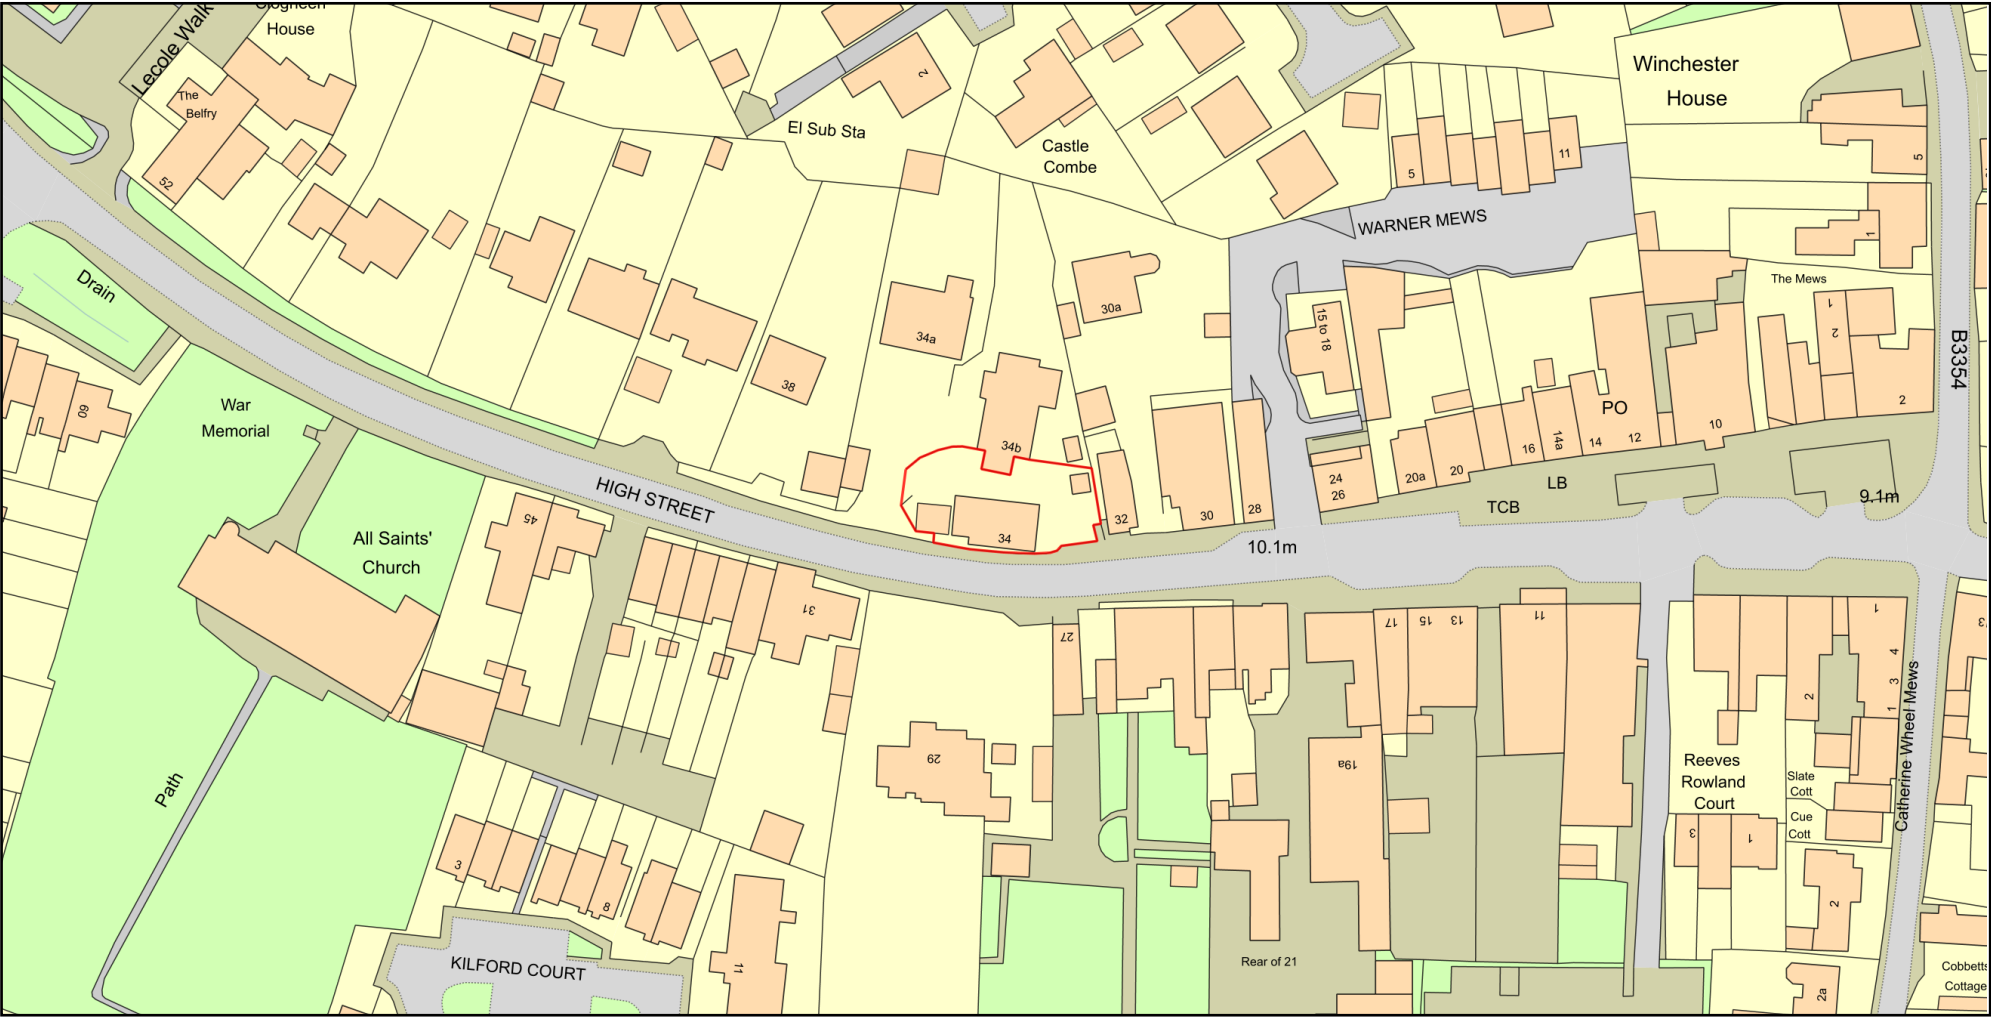

0 50
Metres



Plan Produced for: Paul HATIA-BLACK
Date Produced: 13 Apr 2026
Plan Reference Number: TQRQM26103175526060
Scale: 1:1250 @ A4
© Crown copyright and database rights 2025 OS 100042766