


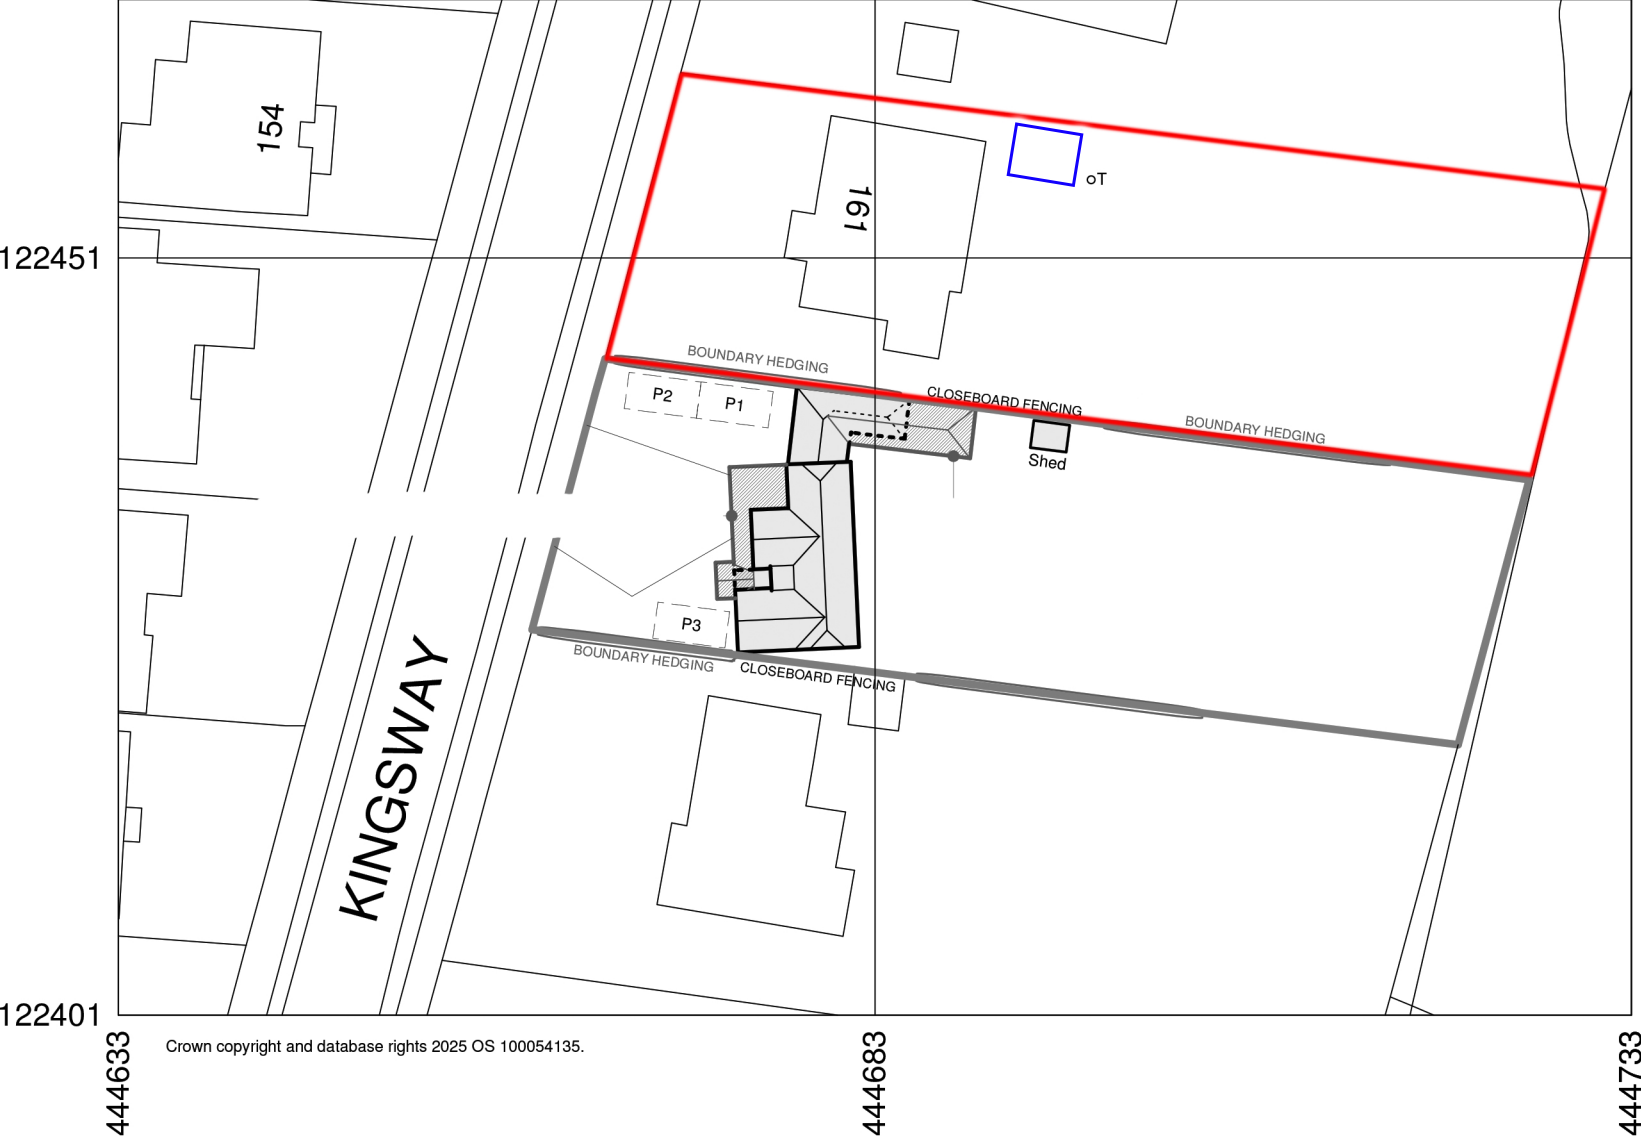

Site Plan 1:500

